


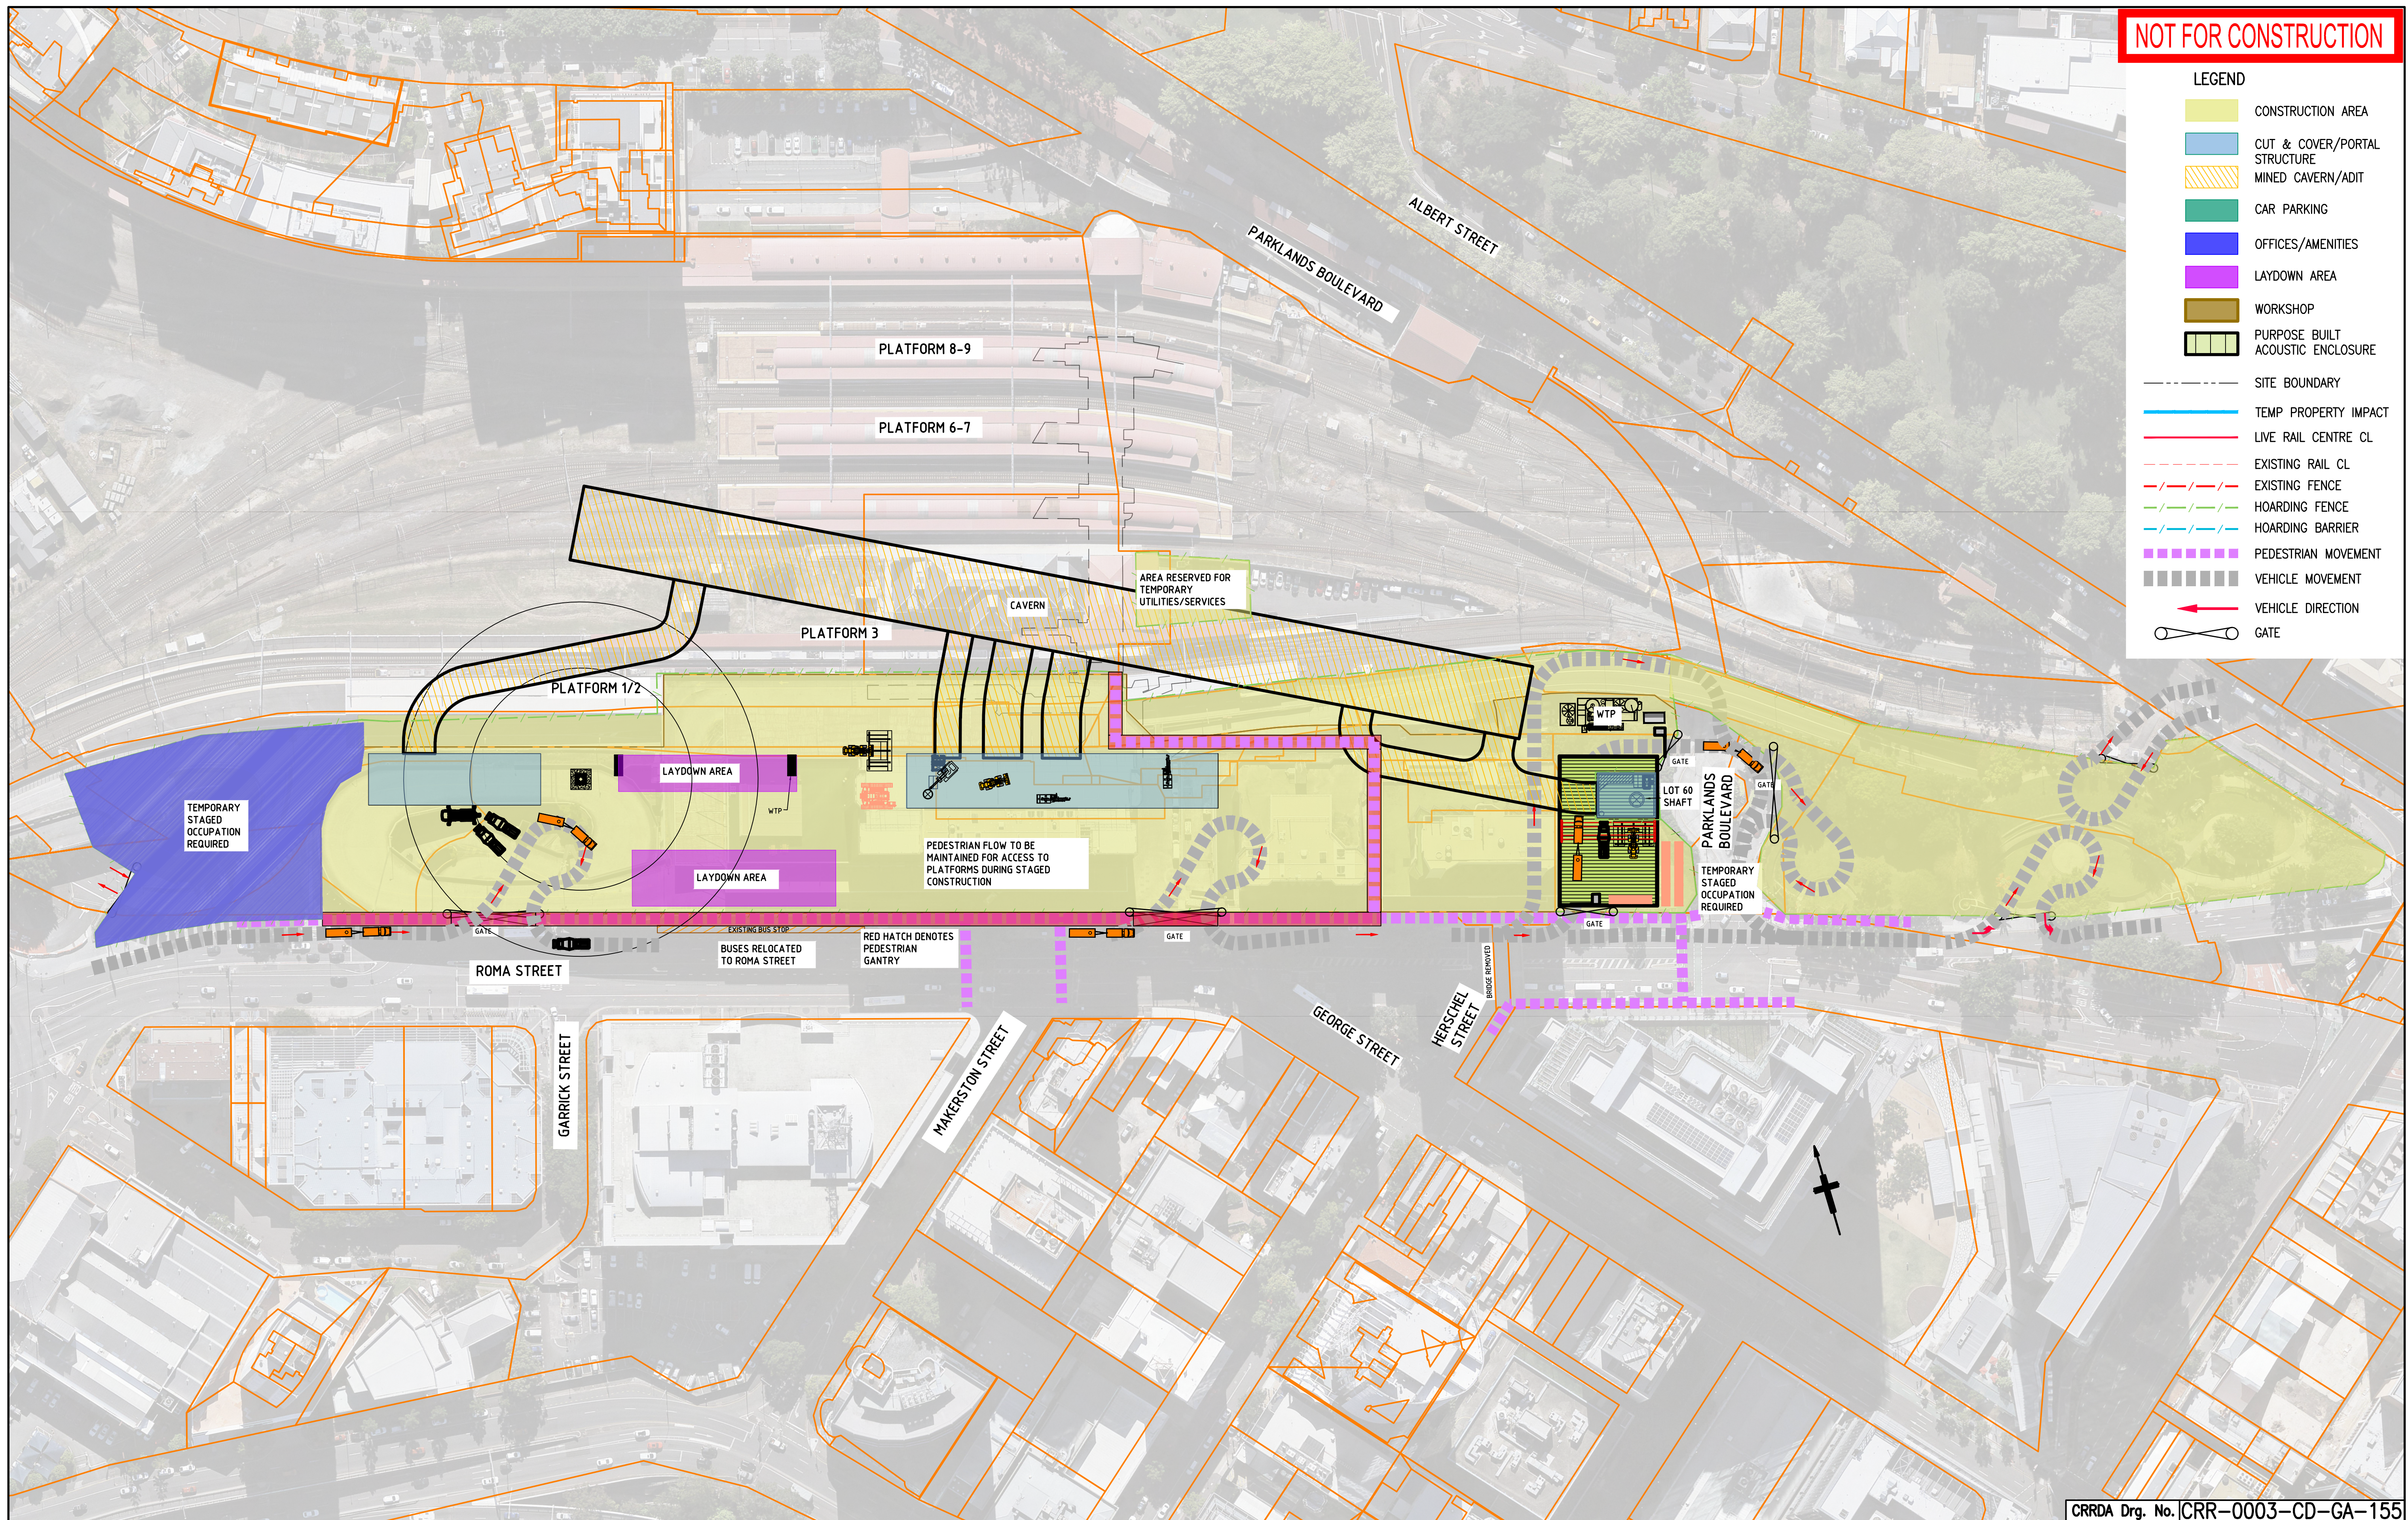

					Associated Job Nos	Survey Data		Scales	BRISBANE CITY					GENERAL CONSTRUCTION SITE PLANS ROMA STREET STATION							
						Datum	BCSG02		CROSS RIVER RAIL												
					Auxiliary Drg Nos	Horiz. Grid			CHANGED PROJECT 8												
D	RFP08 ISSUE		24.07.20			Height Origin			Reference Points					Drawn	ENGINEERING CERTIFICATION (RPEQ)					Job No.	
C	RFP07 ISSUE		08.05.20						Preceding RP	Dist. to start of job (km)	From start to end of job	From end to Following RP	Following RP		ENG. AREA	NAME	SIGNATURE	NO.	DATE	Contract No.	
B	MINOR REVISIONS TO RFP04 ISSUE		29.04.19			Survey Books		Dimensions shown in metres except where shown otherwise					Designed						Drawing No.		D
A	RFP04 ISSUE		24.04.19															Series Number		of	
Revisions/Descriptions			Certification	Date	Microfilmed														MRR_Detail (02/14)		
CAD FILES										Through Chainage from											