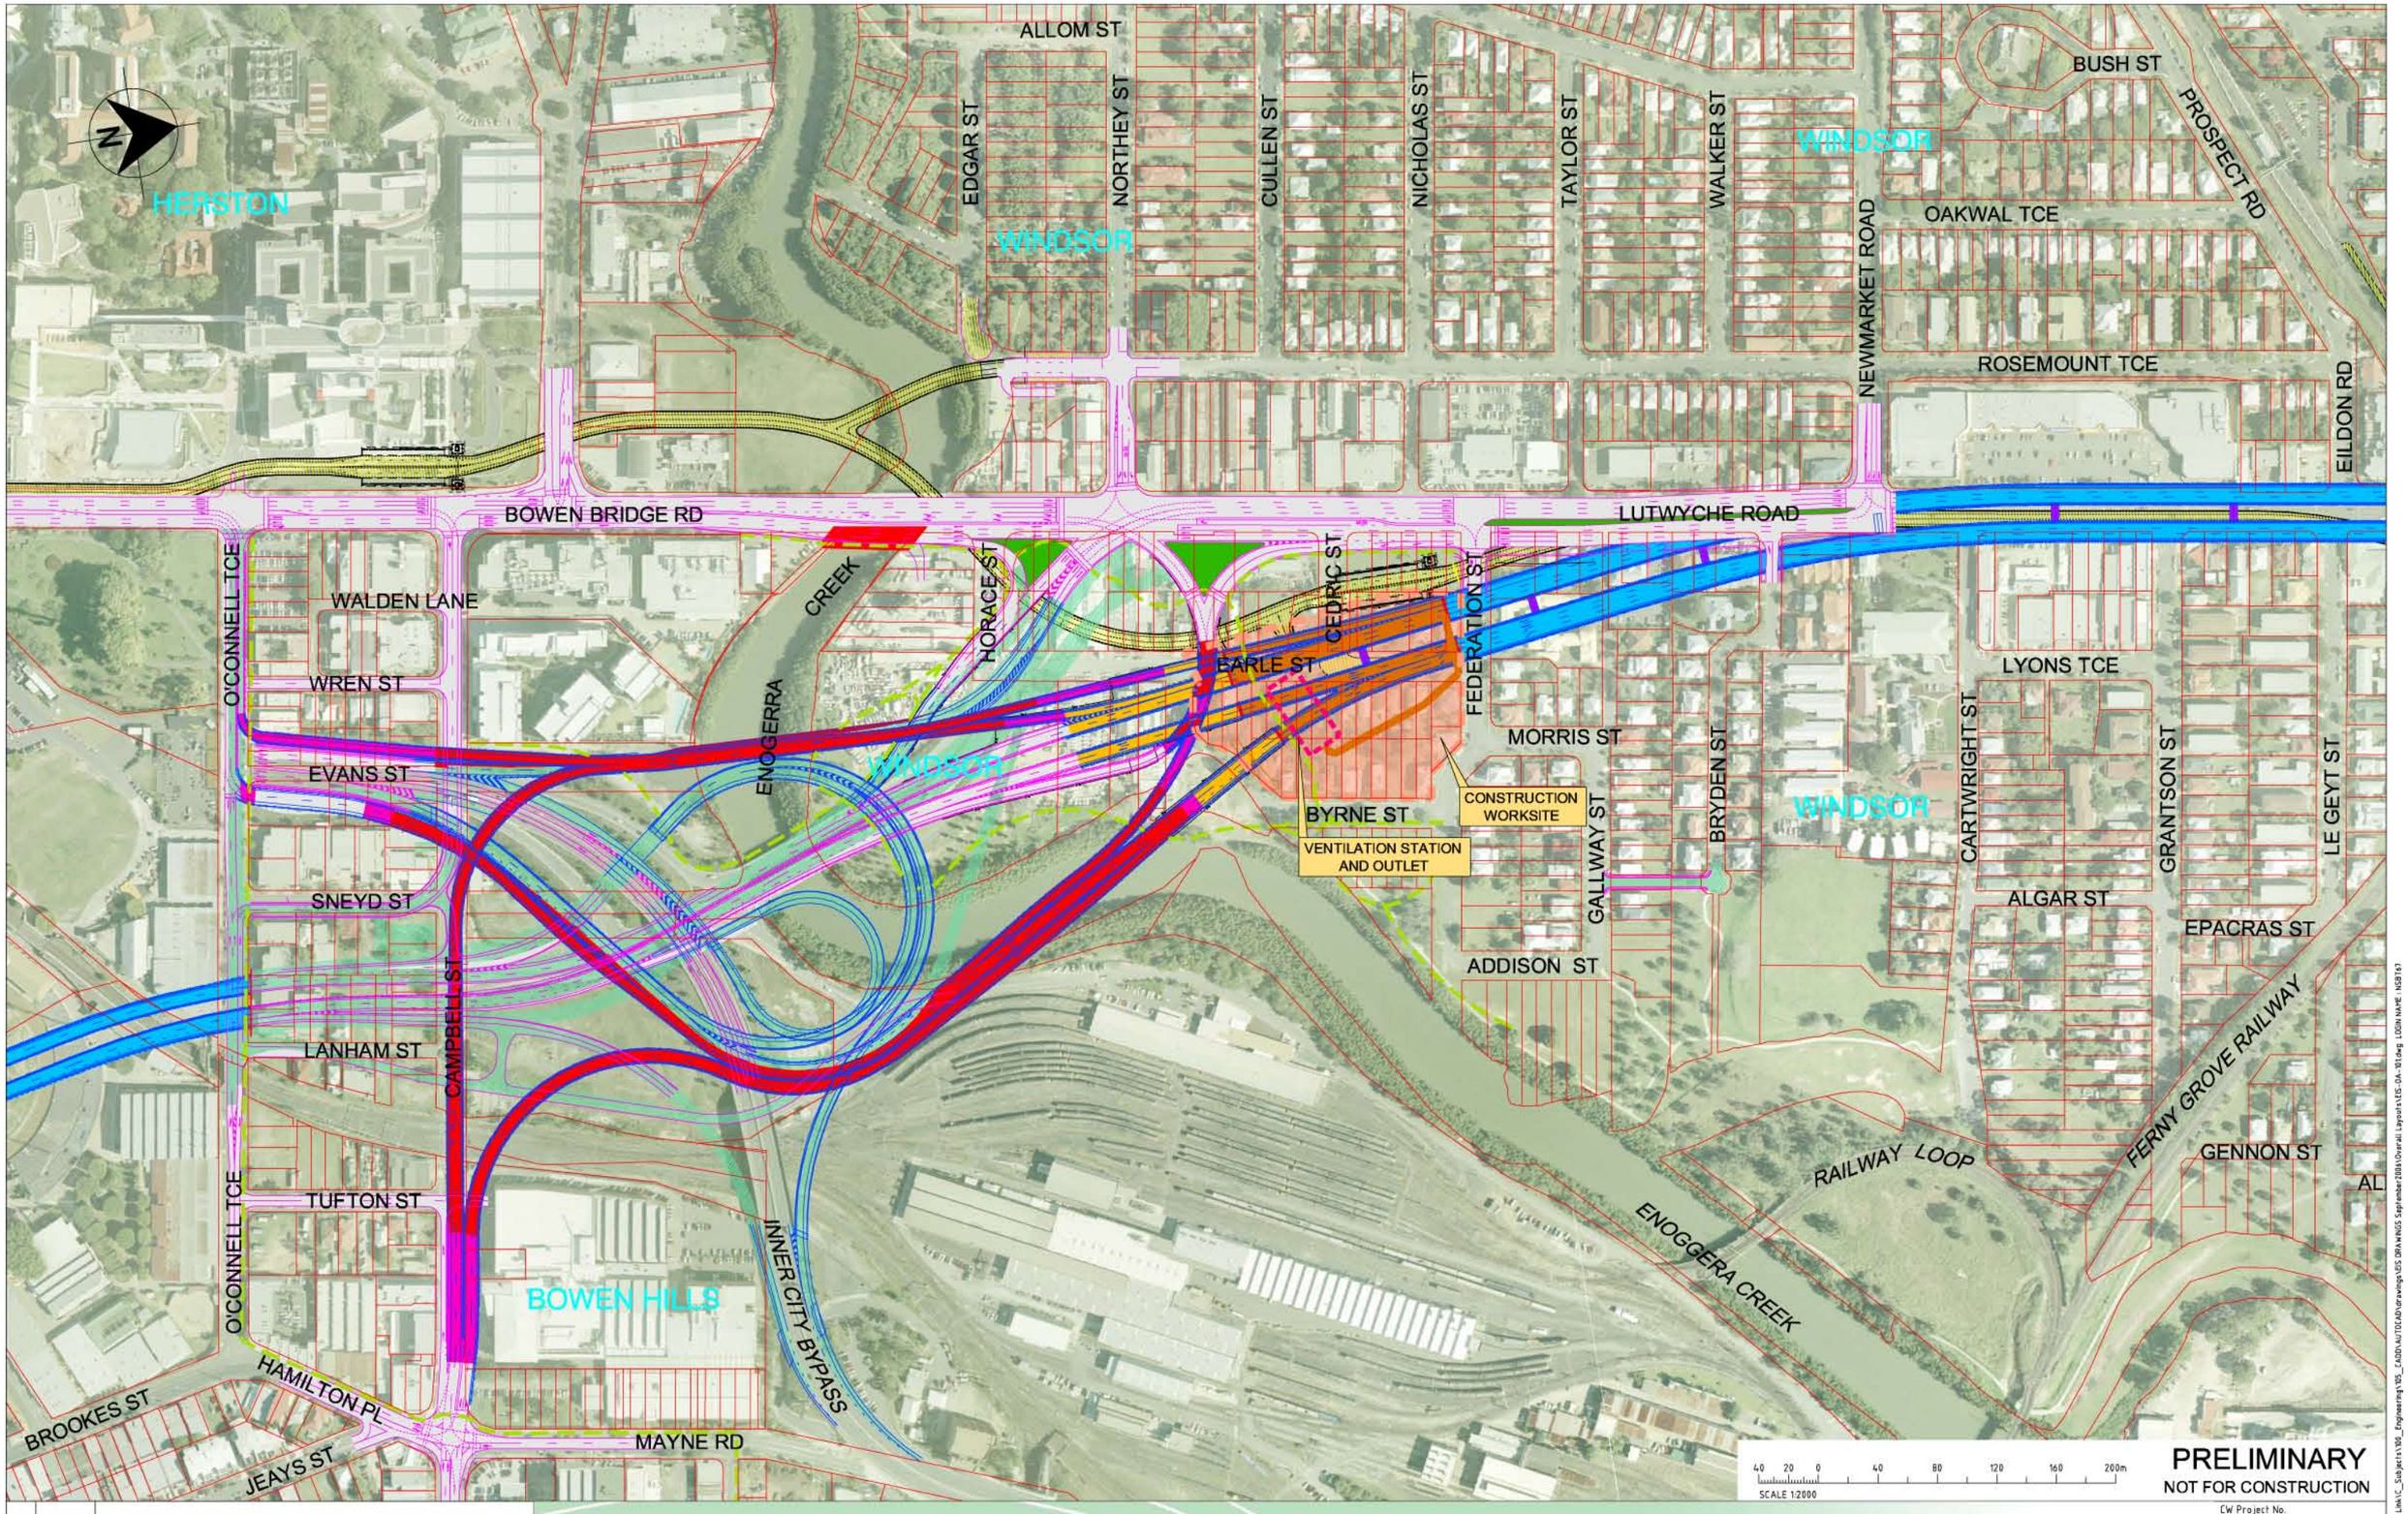

PRELIMINARY
NOT FOR CONSTRUCTION

Rev.	Date	Revision Details	
01	19.07.06	INITIAL ISSUE FOR COORINATOR GENERAL	CAR/TB

SKM Connell Wagner JOINT VENTURE

BRISBANE CITY

Queensland Government

airportlink DETAILED FEASIBILITY STUDY

ENVIRONMENTAL IMPACT STUDY
BOWEN HILLS CONNECTION
SHEET 1 OF 3

CW Project No. 9991

Scale 1:2000 AT A1

Sketch No. EIS-OA-101 Rev. 01