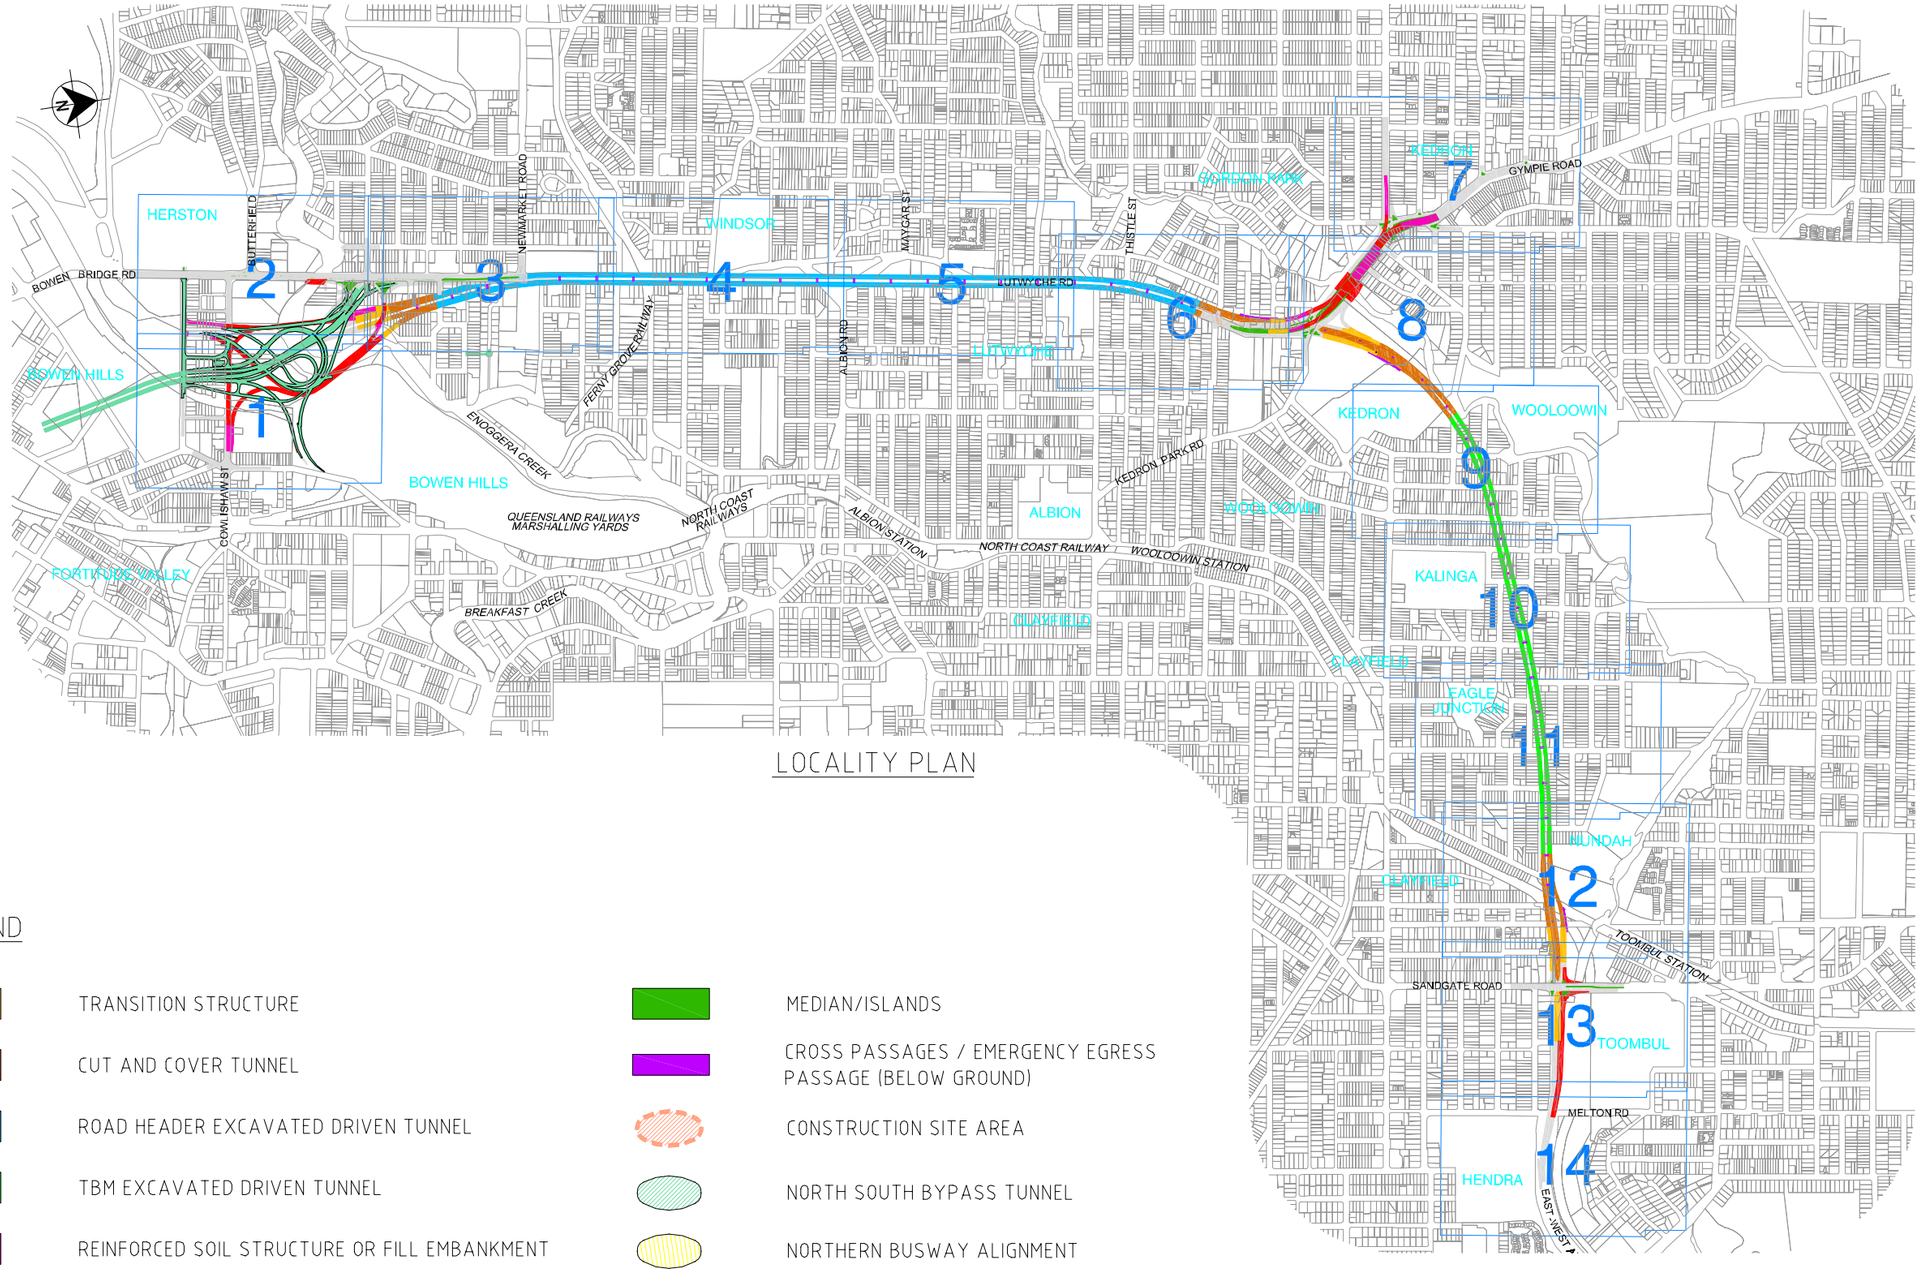

LOCALITY PLAN

LEGEND

- TRANSITION STRUCTURE
- CUT AND COVER TUNNEL
- ROAD HEADER EXCAVATED DRIVEN TUNNEL
- TBM EXCAVATED DRIVEN TUNNEL
- REINFORCED SOIL STRUCTURE OR FILL EMBANKMENT
- ELEVATED STRUCTURE OR BRIDGE STRUCTURE
- SURFACE WORKS
- MEDIAN/ISLANDS
- CROSS PASSAGES / EMERGENCY EGRESS PASSAGE (BELOW GROUND)
- CONSTRUCTION SITE AREA
- NORTH SOUTH BYPASS TUNNEL
- NORTHERN BUSWAY ALIGNMENT
- FAN STATION
- PEDESTRIAN / CYCLE PATH

PRELIMINARY
NOT FOR CONSTRUCTION

Rev.	Date	Revision Details	
01	19.07.06	INITIAL ISSUE FOR COORDINATOR GENERAL	PDH

SKM Connell Wagner JOINT VENTURE
BRISBANE CITY
Queensland Government
airportlink DETAILED FEASIBILITY STUDY

AIRPORT LINK
ENVIRONMENTAL IMPACT STUDY
GENERAL ARRANGEMENT
KEY SHEET AND LEGEND

CW Project No. 9991
Scale NTS
Sketch No. EIS-GA-KS Rev. 01

20 10 0 10 20 30 40 50 100mm

D:\08\2006@14-45\34 G:\WPDI\Airport Link\C_Subjects\100_Engineering\05_CADD\AUTOCAD\Drawings\EIS DRAWINGS\Planning Layouts\EIS-GA-KS.dwg LOGIN NAME: NSB167