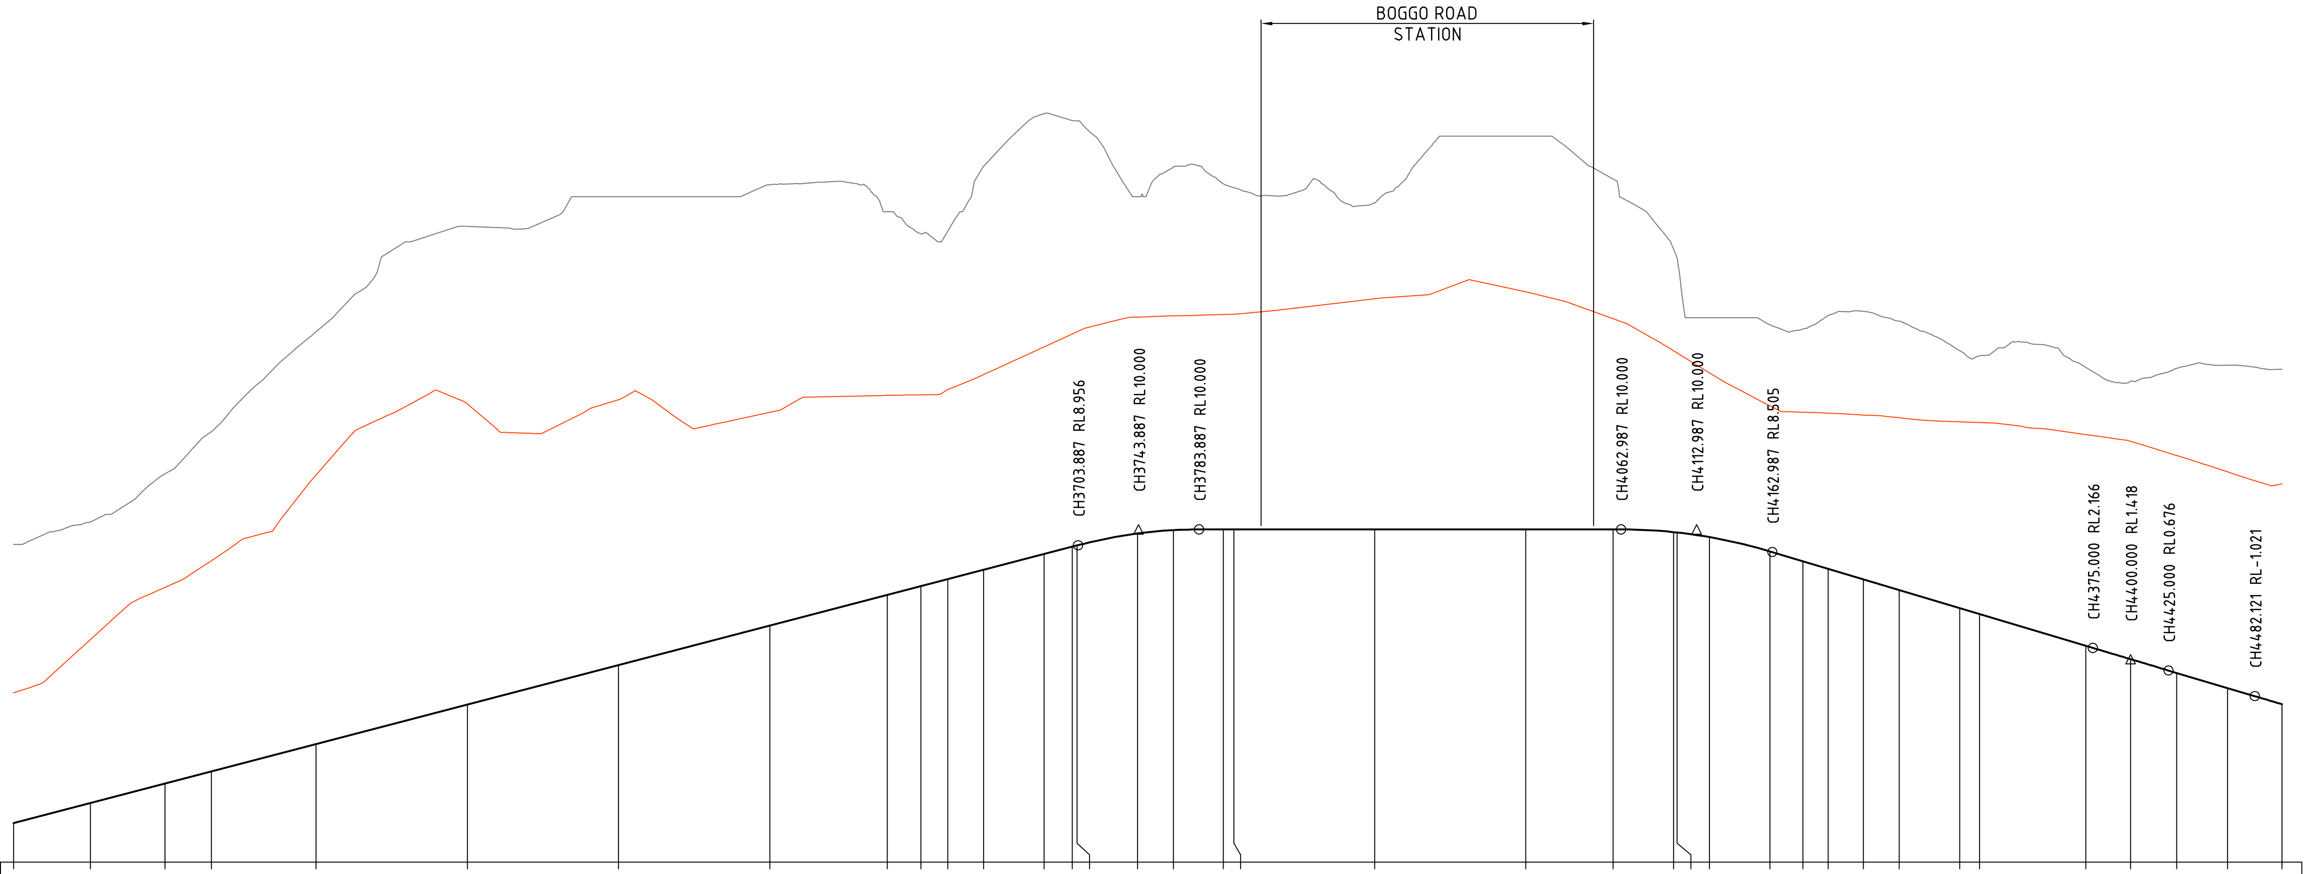

VERTICAL DETAILS

2.609% — R=3066.161 — 0.000% — R=3344.482 — -2.990% — R=250236.755 — -2.970% — R=166765.070

HORIZONTAL DETAILS

R=1225.000 — L=80.000 — L=447.087 — L=40.000 — R=-10000.000 — L=40.000 — L=21.697 — L=40.000 — R=10000.000 — L=40.000 — L=250.814 — L=40.000 — R=10000.000 — L=40.000 — L=21.719 — L=40.000 — R=-10000.000 — L=40.000 — L=83.373 — L=60.000 — R=2500.000 — L=60.000

CHAINAGES	DESIGN LEVELS	EXISTING LEVELS	LEVEL DIFFERENCE
3000.000	-9.409	9.000	18.409
3050.616	-8.088	10.492	18.580
3100.000	-6.800	13.676	20.476
3130.616	-6.001	16.465	22.466
3200.000	-4.191	23.084	27.275
3300.000	-1.582	30.036	31.617
3400.000	1.028	32.000	30.972
3500.000	3.637	32.777	29.141
3577.703	5.664	31.000	25.336
3600.000	6.246	29.535	23.290
3617.703	6.708	29.710	23.002
3641.462	7.328	34.014	26.686
3681.462	8.371	37.472	29.101
3700.000	8.855	37.012	28.157
3703.159	8.937	37.000	28.063
3743.159	9.730	32.000	22.270
3766.918	9.953	33.943	23.990
3800.000	10.000	32.849	22.849
3806.918	10.000	32.595	22.595
3900.000	10.000	31.579	21.579
4000.000	10.000	36.000	26.000
4057.732	10.000	33.155	23.155
4097.732	9.820	28.529	18.709
4100.000	9.795	27.956	18.161
4121.490	9.488	24.000	14.512
4161.490	8.549	23.523	14.973
4183.209	7.900	23.250	15.350
4200.000	7.398	24.138	16.740
4223.209	6.704	24.414	17.710
4246.968	5.994	23.763	17.769
4286.968	4.798	21.820	17.022
4300.000	4.408	21.473	17.065
4370.341	2.305	20.710	18.405
4400.000	1.420	19.787	18.367
4430.341	0.517	20.643	20.126
4464.113	-0.486	20.855	21.341
4500.000	-1.553	20.571	22.124

CONTROL LINE MCBA02 - UP CRR

NOT FOR CONSTRUCTION

This drawing is confidential and shall only be used for the purposes of this project.

REVISIONS No.	BY	DATE	DESCRIPTION	APPD
C		13.05.11	UPDATED REFERENCE DESIGN	

Scale
HORIZONTAL 1:5000 (A3) 1:2500 (A1) 0 25 50 75 100m
VERTICAL 0 2.5 5 7.5 10m 1:500 (A3) 1:250 (A1)

DISCLAIMER:
THIS DOCUMENT IS FOR THE PURPOSE OF BUSINESS CASE AND EIS DEVELOPMENT ONLY. THE DESIGN SHOWN ON THIS DRAWING IS CONSIDERED TO HAVE AN ACCURACY LEVEL APPROPRIATE FOR THE INTENDED PURPOSE OF THE REFERENCE DESIGN. THIS DOCUMENT USES DATA PROVIDED BY THIRD PARTIES WHICH HAS NOT BEEN INDEPENDENTLY VERIFIED. INFORMATION SHOULD BE REVIEWED DURING SUBSEQUENT PHASES OF THE PROJECT. ALL USE OF, OR RELIANCE UPON THIS DOCUMENT BY ANY THIRD PARTY IS AT THE RISK OF THAT THIRD PARTY.

DRAWN | CHECKED

Cad ref: J:\MegaProjects\60145303\5. CADD\5.3 Working\5.3.6 Reference Design\DWG\Drawings\CRR-GEN-R-1274.dwg
Last modified: 11 May 11 - 17:08

LEAD DESIGN CONSULTANT
AECOM
AECOM Australia Pty Ltd A.B.N. 20 093 846 925
SUB-CONSULTANT

CrossRiverRail
Queensland Government

CROSS RIVER RAIL - DETAILED FEASIBILITY PHASE
ZONE 2000
UP CRR TRACK LONG SECTION
SHEET 5 OF 11

Status: REFERENCE DESIGN
Drg No. CRR-GEN-R-1274
Rev. C