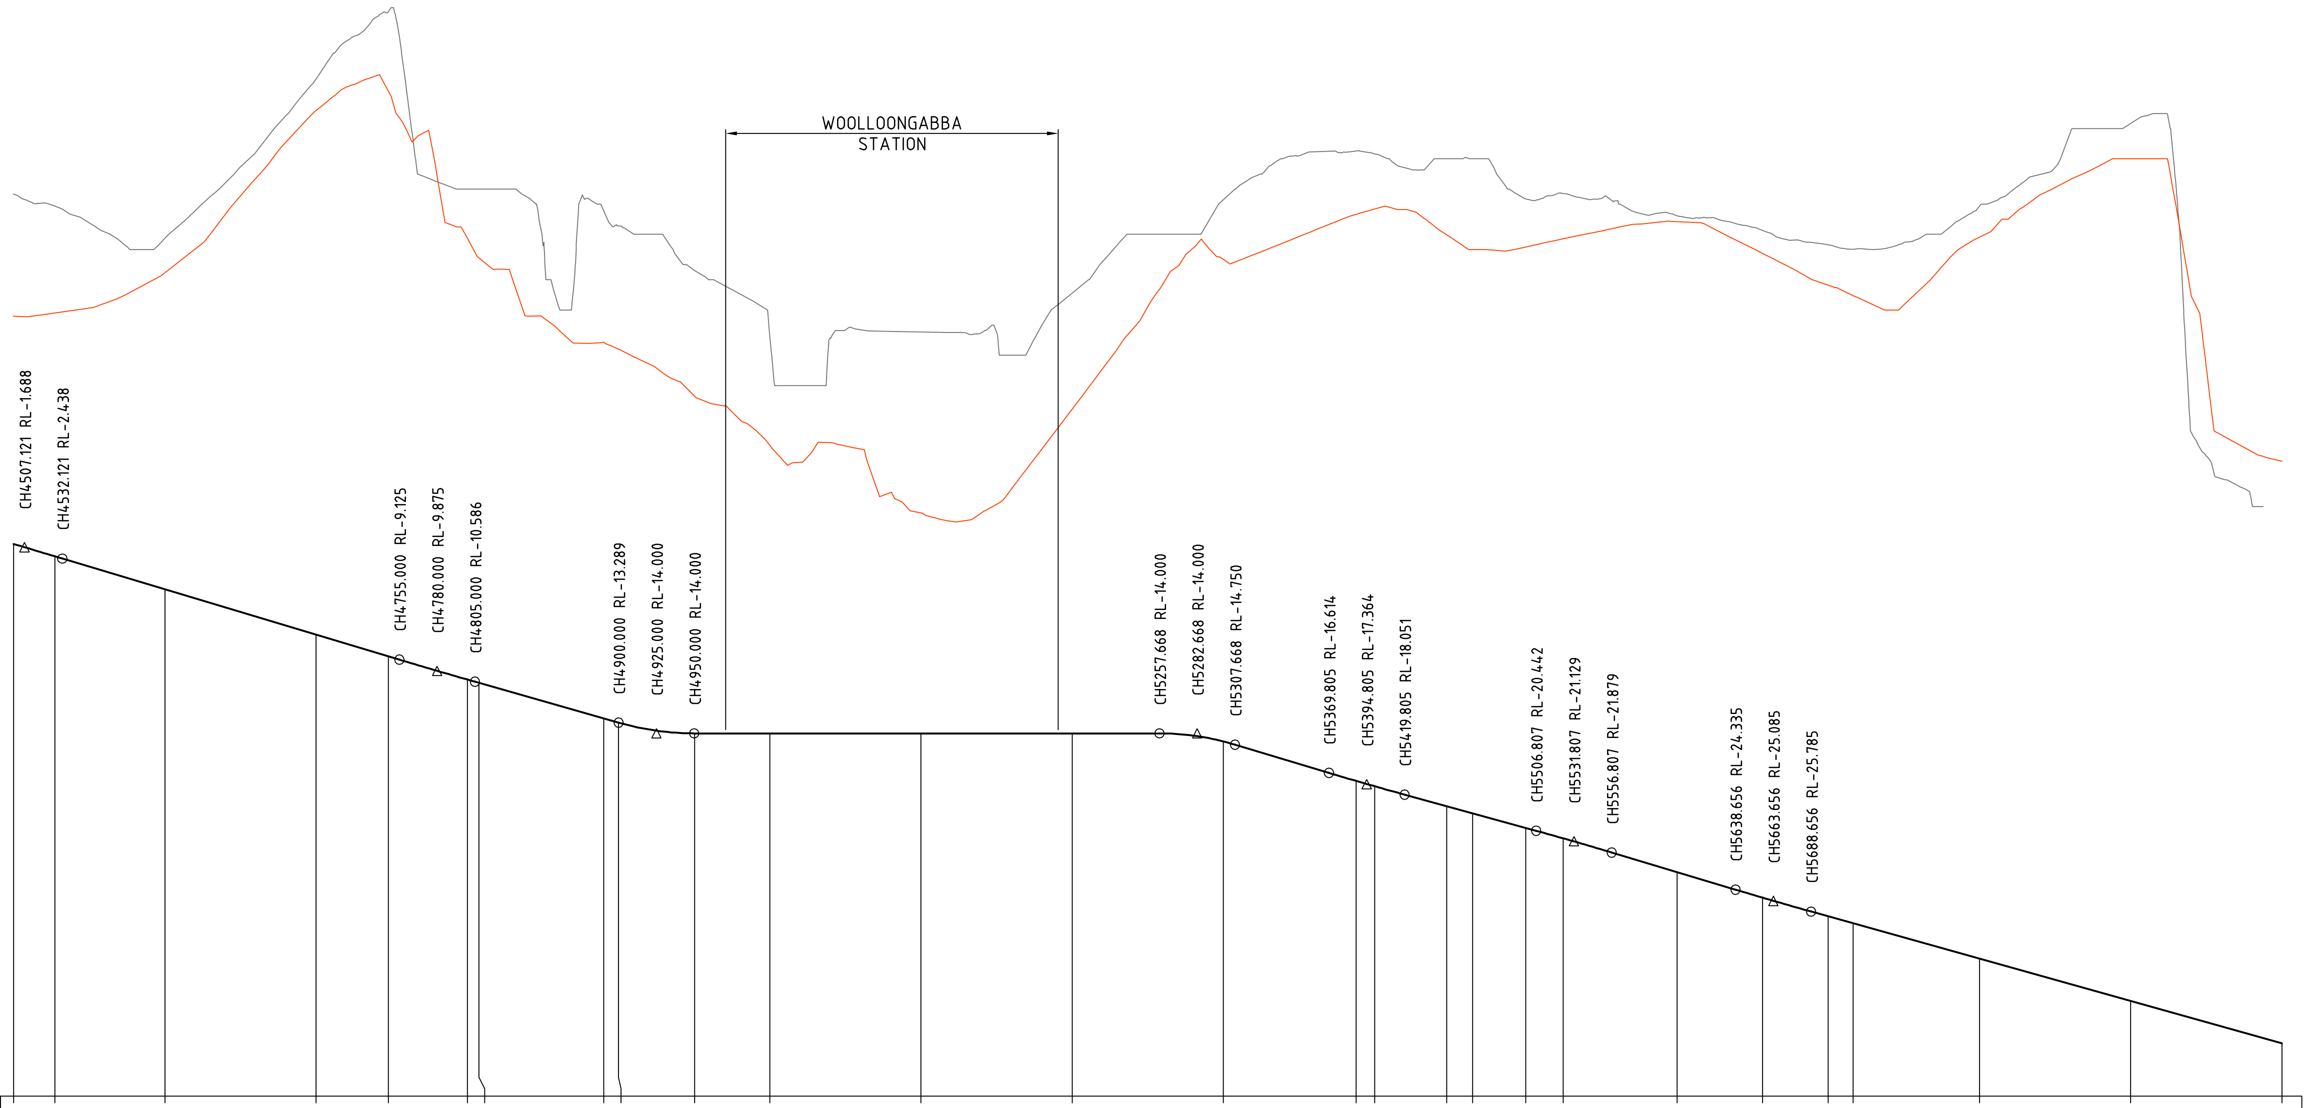

VERTICAL DETAILS: -3.000% · -2.845% · 0.000% · -3.000% · -2.748% · -3.000% · -2.800%
R=166778.000 · R=32269.728 · R=1757.434 · R=1666.481 · R=19797.567 · R=19791.738 · R=25011.231

HORIZONTAL DETAILS: L=60.000 · L=220.535 · L=60.000 · R=-600.000 · L=60.000 · L=437.516 · L=60.000 · R=413.700 · L=60.000 · L=131.849 · L=60.000 · R=-400.000

DESIGN LEVELS	-1.478	-2.289	-4.475	-7.475	-8.905	-10.443	-10.662	-13.010	-13.289	-14.000	-14.000	-14.000	-14.000	-14.538
EXISTING LEVELS	21.660	20.881	18.736	29.298	33.730	22.000	22.000	20.546	19.560	16.610	12.323	12.538	15.118	21.305
LEVEL DIFFERENCE	23.138	23.170	23.211	36.772	42.634	32.443	32.662	33.556	32.849	30.610	26.323	26.538	29.118	35.843
CHAINAGES	4500.000	4527.131	4600.000	4700.000	4747.666	4800.000	4807.666	4890.188	4900.000	4950.188	5000.000	5100.000	5200.000	5300.000

DESIGN LEVELS	-17.143	-17.497	-18.818	-19.285	-20.255	-20.942	-23.175	-24.866	-26.103	-26.566	-28.903	-31.704	-34.504
EXISTING LEVELS	24.522	24.333	24.000	24.000	21.342	21.695	20.235	19.271	18.313	18.022	20.867	26.340	
LEVEL DIFFERENCE	41.665	41.830	42.818	43.285	41.597	42.637	43.410	44.137	44.416	44.588	49.770	58.044	
CHAINAGES	5387.704	5400.000	5447.704	5464.706	5500.000	5524.706	5600.000	5656.554	5700.000	5716.554	5800.000	5900.000	6000.000

CONTROL LINE MCBA01 - DOWN CRR

NOT FOR CONSTRUCTION

This drawing is confidential and shall only be used for the purposes of this project.

REVISIONS

No.	BY	DATE	DESCRIPTION	APPD
C		13.05.11	UPDATED REFERENCE DESIGN	

Scale
HORIZONTAL 1:5000 (A3) 1:2500 (A1) 0 25 50 75 100m
VERTICAL 1:500 (A3) 1:250 (A1) 0 2.5 5 7.5 10m

DISCLAIMER:
THIS DOCUMENT IS FOR THE PURPOSE OF BUSINESS CASE AND EIS DEVELOPMENT ONLY. THE DESIGN SHOWN ON THIS DRAWING IS CONSIDERED TO HAVE AN ACCURACY LEVEL APPROPRIATE FOR THE INTENDED PURPOSE OF THE REFERENCE DESIGN. THIS DOCUMENT USES DATA PROVIDED BY THIRD PARTIES WHICH HAS NOT BEEN INDEPENDENTLY VERIFIED. INFORMATION SHOULD BE REVIEWED DURING SUBSEQUENT PHASES OF THE PROJECT. ALL USE OF, OR RELIANCE UPON THIS DOCUMENT BY ANY THIRD PARTY IS AT THE RISK OF THAT THIRD PARTY.

DRAWN | CHECKED

Cad ref: J:\MegaProjects\60145303\5. CADD\5.3 Working\5.3.6 Reference Design\DWG\Drawings\CRR-GEN-R-1255.dwg
Last modified: 11 May 11 - 17:07

LEAD DESIGN CONSULTANT
AECOM
AECOM Australia Pty Ltd A.B.N. 20 093 846 925
SUB-CONSULTANT

CrossRiverRail
Queensland Government

CROSS RIVER RAIL - DETAILED FEASIBILITY PHASE

ZONE 2000
DOWN CRR TRACK LONG SECTION
SHEET 6 OF 11

Status: REFERENCE DESIGN | Drg No. CRR-GEN-R-1255 | Rev. C