NOT FOR CONSTRUCTION

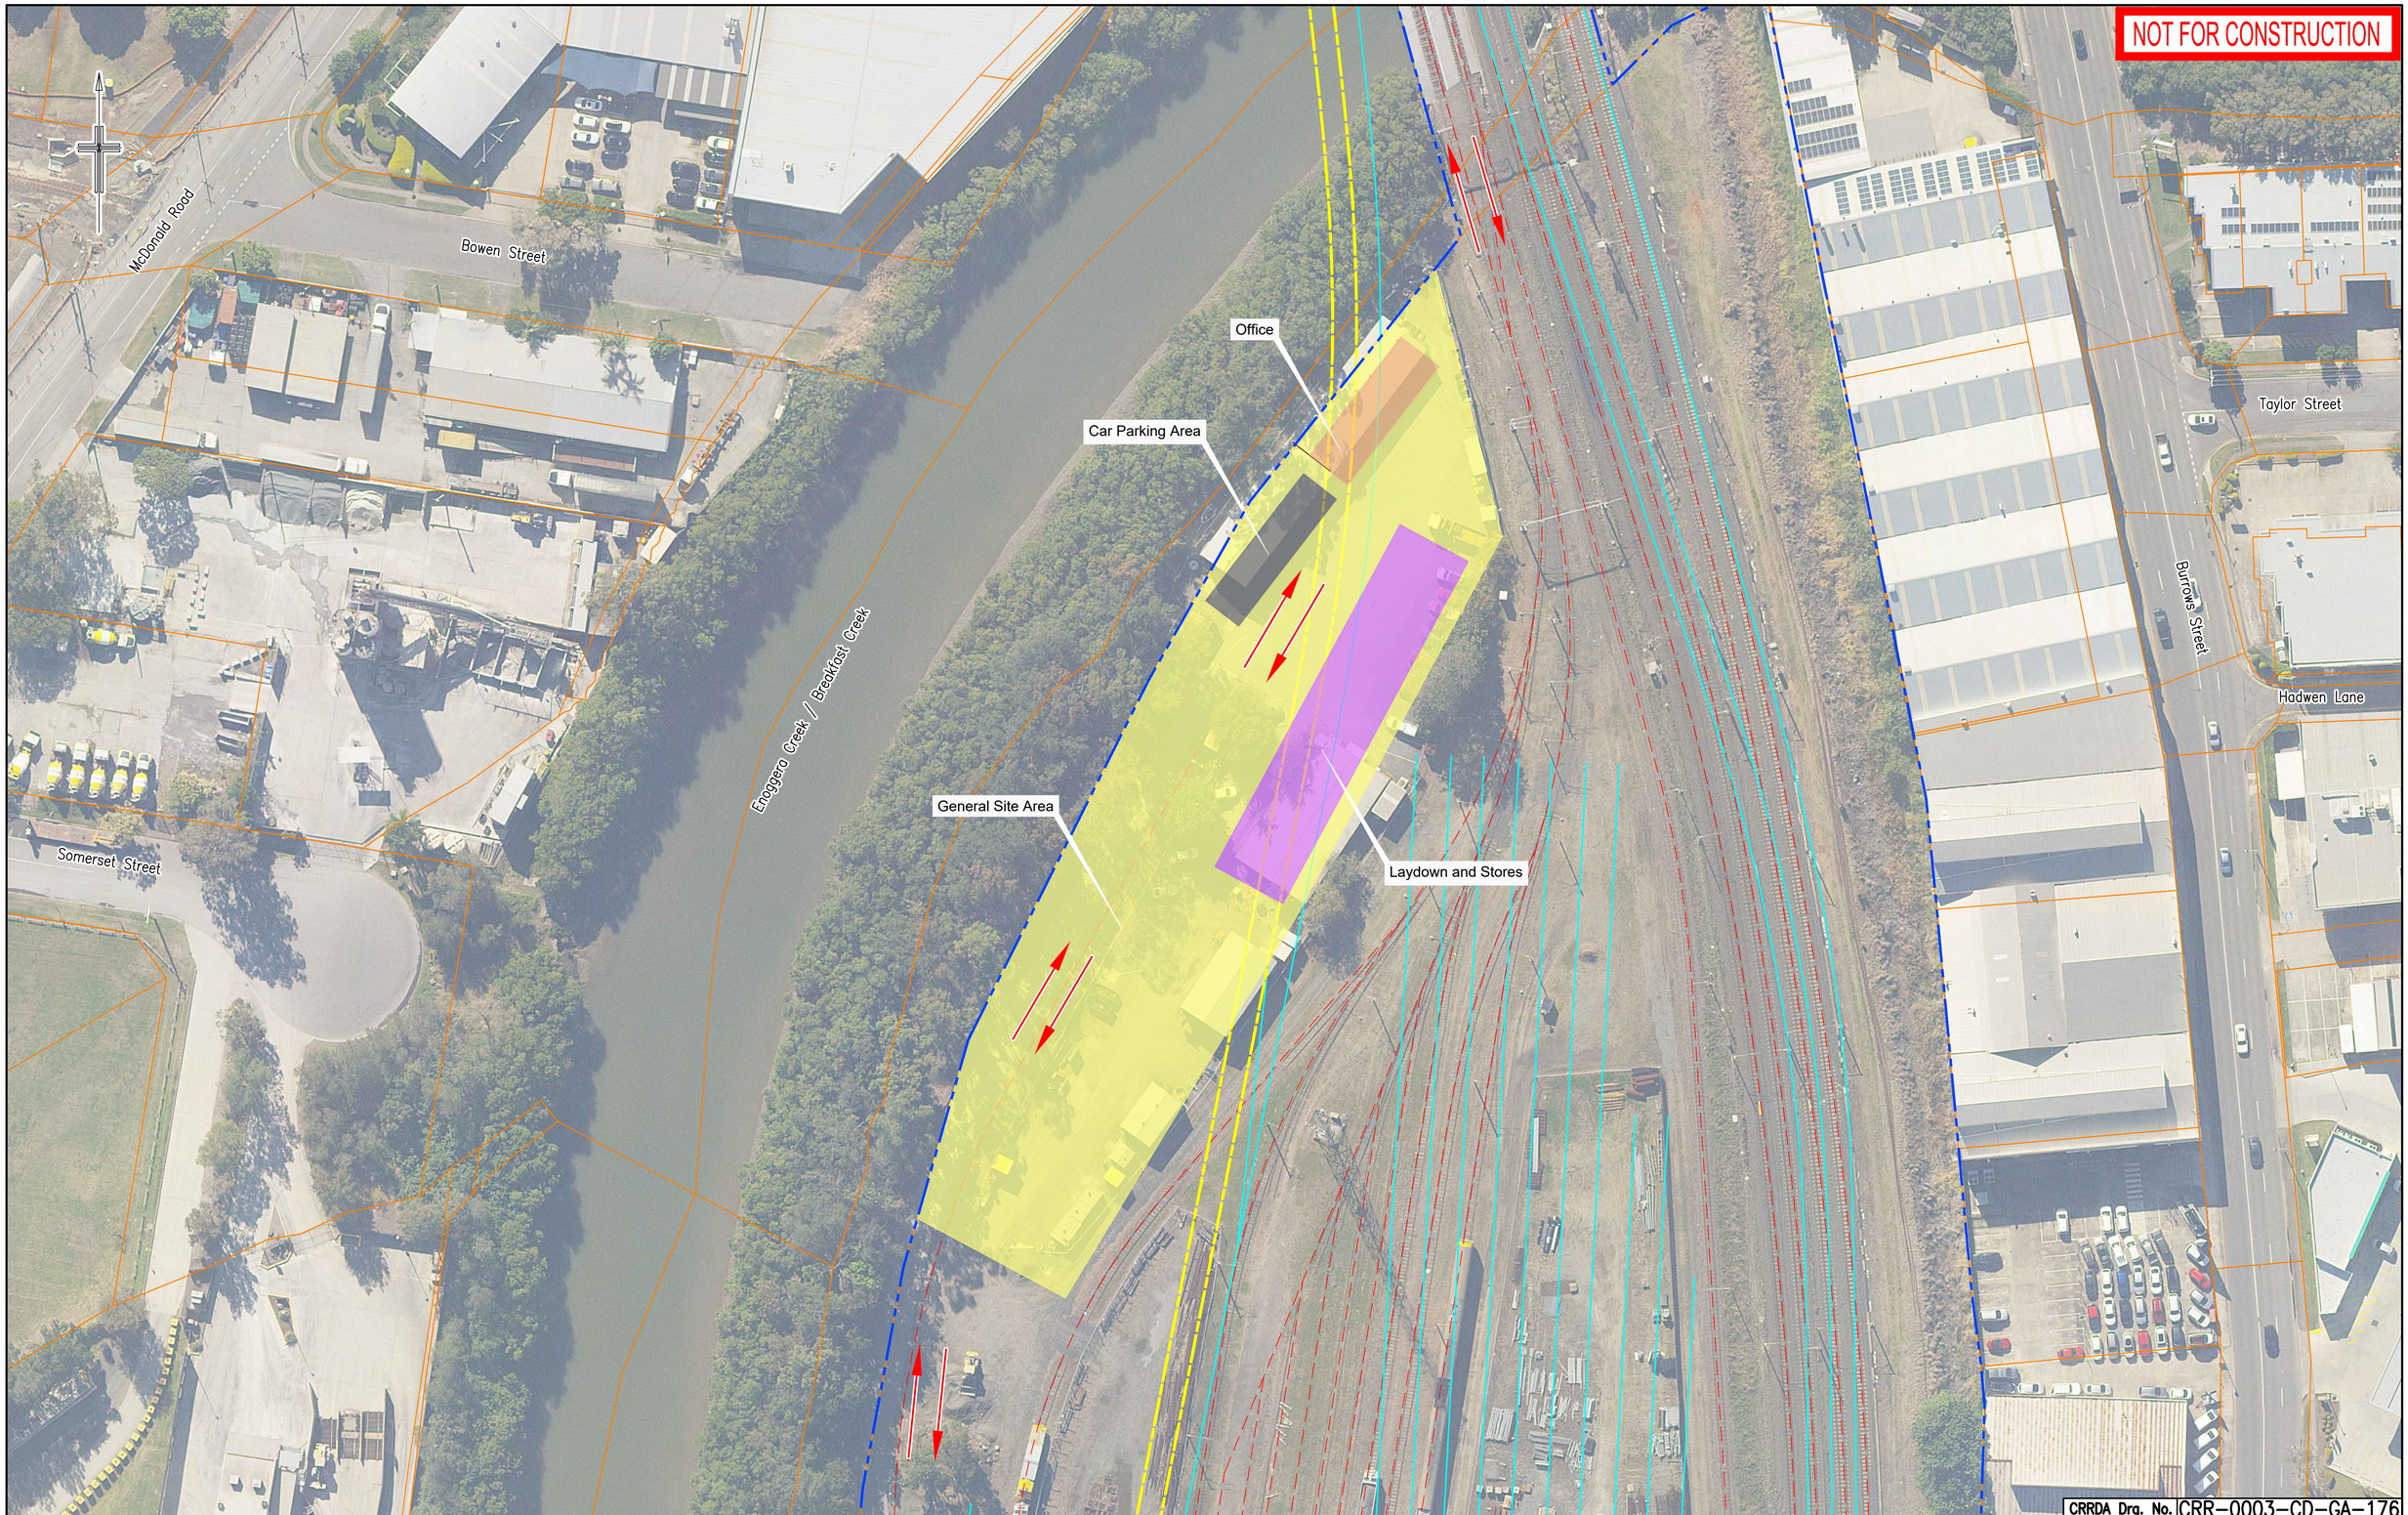

CRRDA Drg. No. CRR–0003–CD–GA–176

E	RFPC9 ISSUE		30.10.20	
D	RFPC8 ISSUE		24.07.20	
C	RFPC7 ISSUE		08.05.20	
B	MINOR REVISIONS TO RFPC4 ISSUE		29.04.19	
A	RFPC4 ISSUE		24.04.19	
	Revisions/Descriptions	Certification	Date	Microfiled

CAD FILES

Associated Job Nos

Auxiliary Drg Nos

Survey Data	
Datum	BCSG02
Horiz. Grid	
Height Origin	
Survey Books	

Scales

NOT TO SCALE

Dimensions shown in metres except where shown otherwise

BRISBANE CITY
CROSS RIVER RAIL
CHANGED PROJECT 9

Reference Points

Preceding RP	Dist. to start of job (km)	From start to end of job	From end to Following RP	Following RP

Through Chainage from

GENERAL CONSTRUCTION SITE PLANS
MAYNE YARD
SHEET 2

Drawn

Designed

ENGINEERING CERTIFICATION (RPEQ)

ENG. AREA	NAME	SIGNATURE	NO.	DATE

CROSSRIVERRAIL

Job No.	
Contract. No.	
Drawing No.	E
Series Number	of

MRR_Detail (02/14)