Department of Transport and Main Roads

ARUP
Level 4, 108 Wickham Street
Fortitude Valley, QLD, Australia

Drawing Number
CRR-0002-CD-RP-103

NOT FOR CONSTRUCTION
7 February 2017

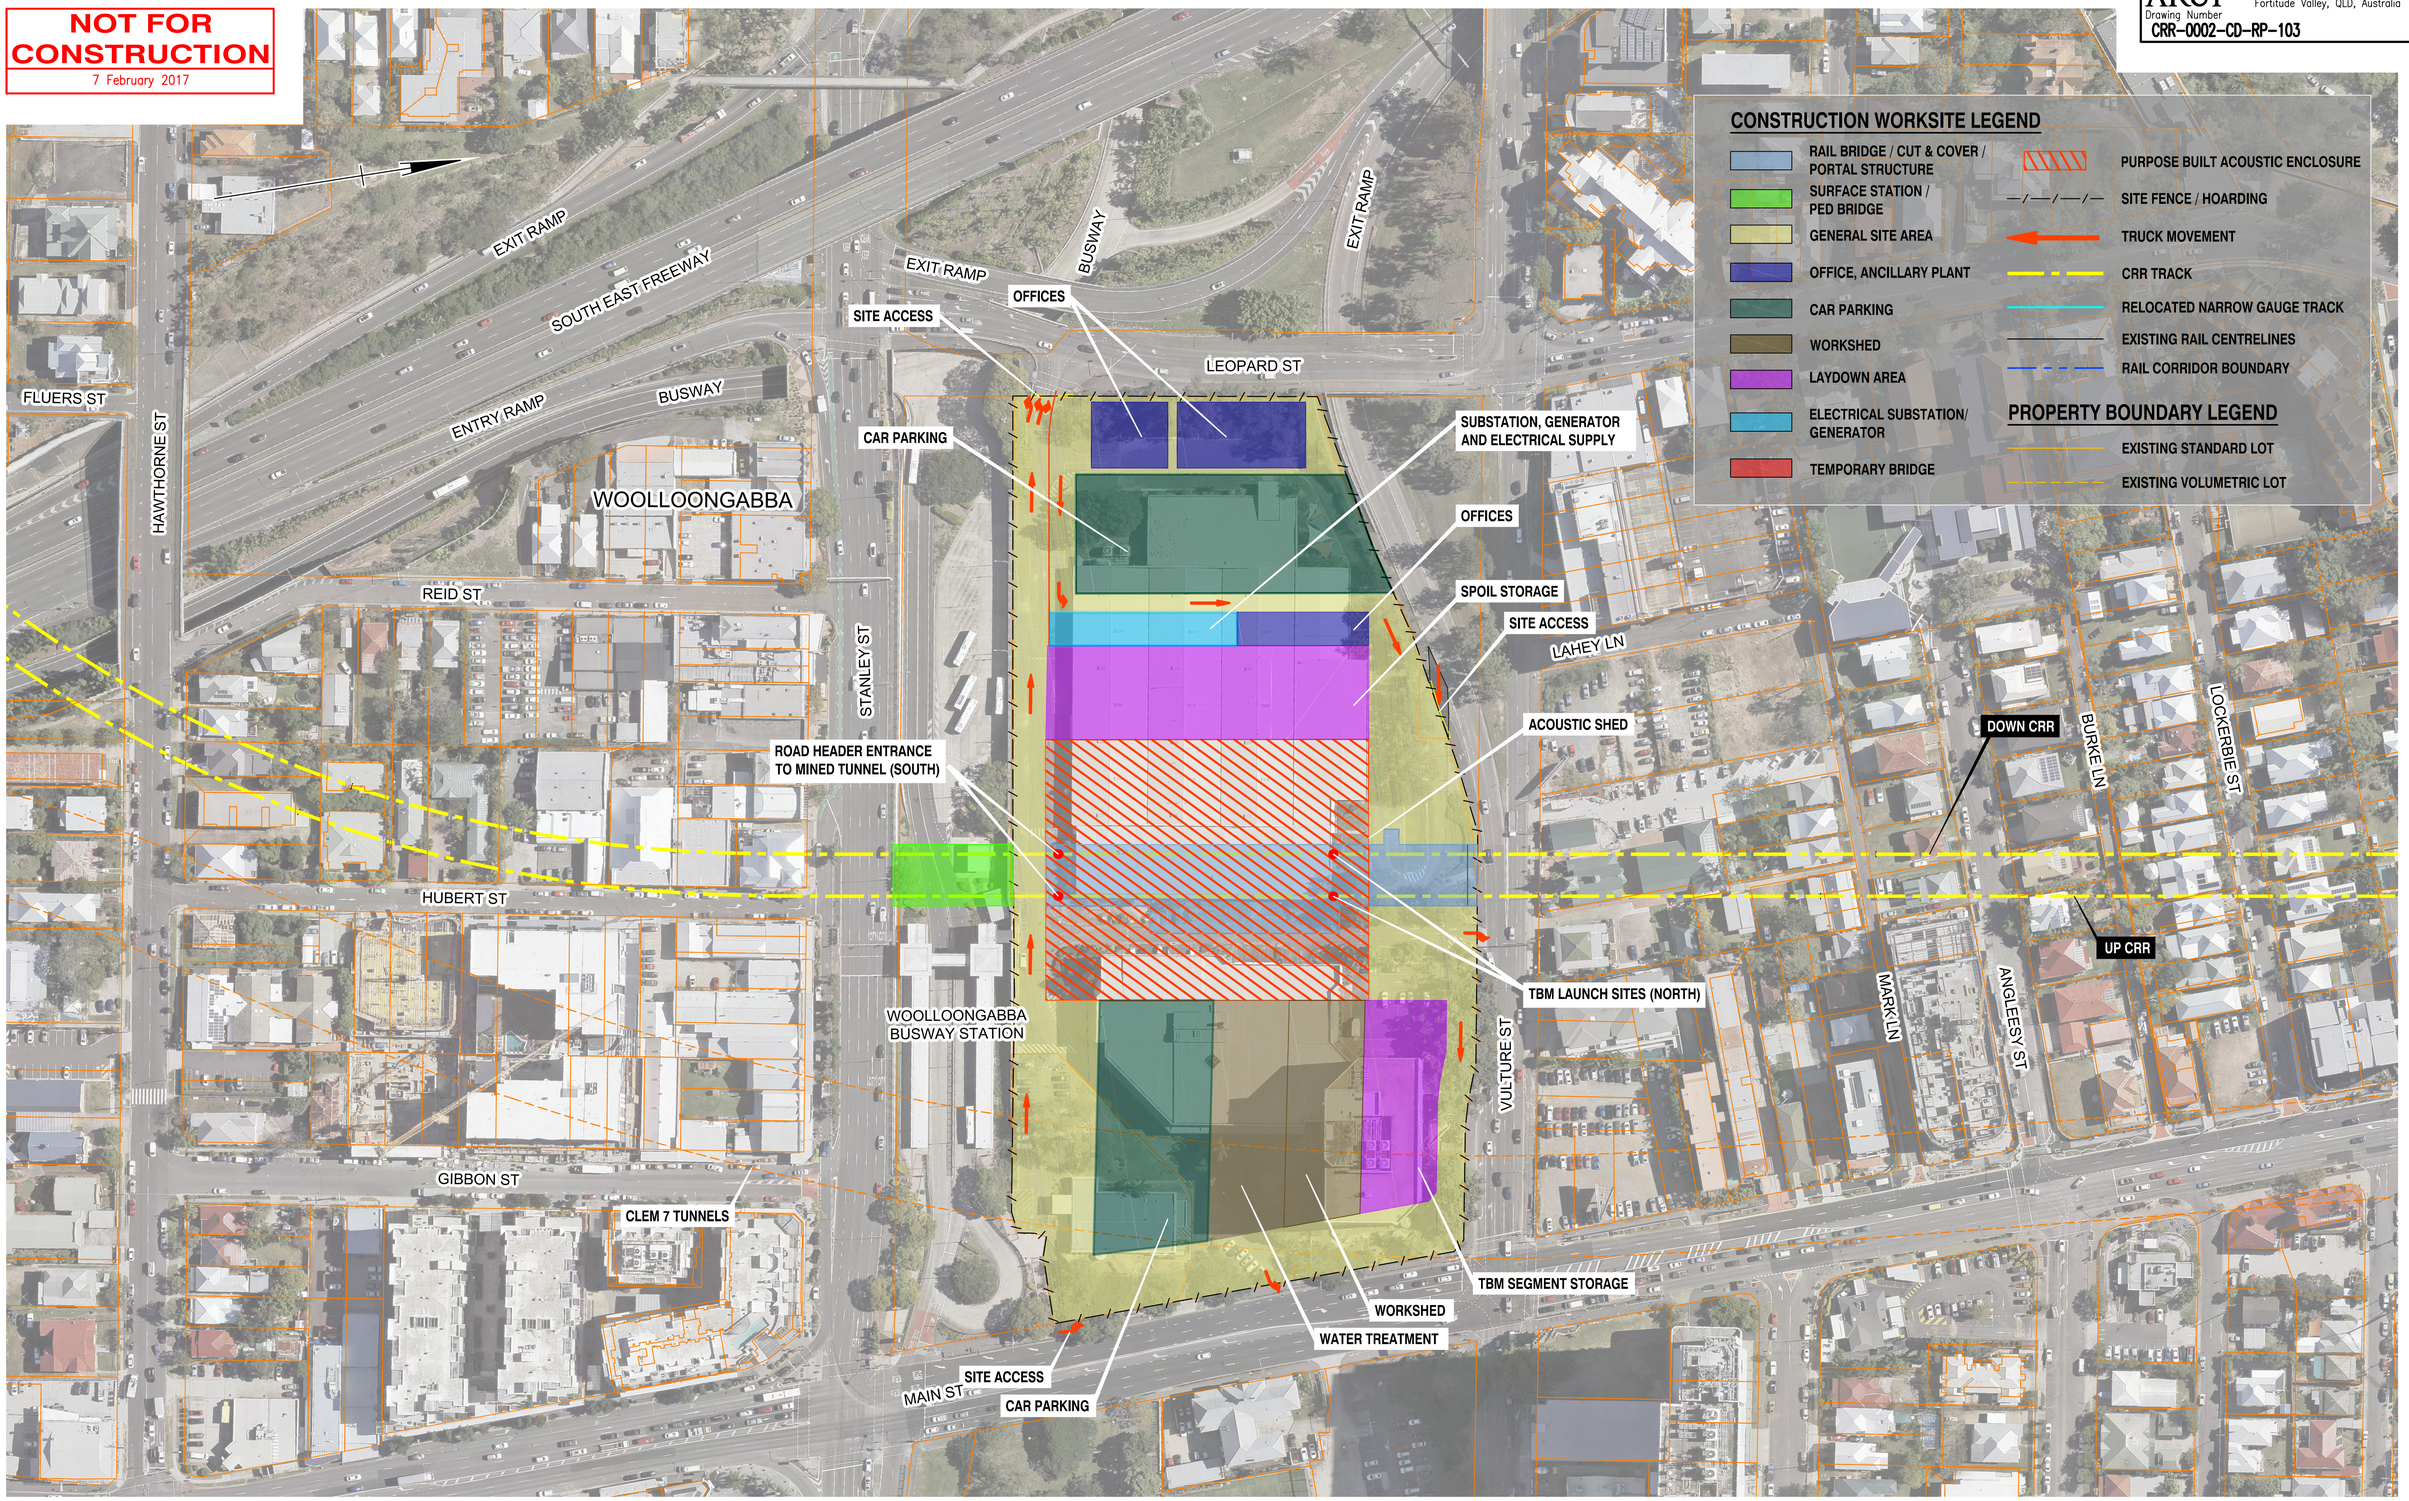

C	MINOR REVISION		08/02/17	
B	MINOR REVISION		02/11/16	
A	ISSUE FOR RFPC		14/10/16	
	Revisions/Descriptions	Certification	Date	Microfiled

CAD FILES | C:\projectwise\bne_projects\stephen.grigg2\dms97294\CRR-0002-CD-RP-103.dwg

Associated Job Nos	Survey Data	
	Datum	GDA94
Auxiliary Drg Nos	Horiz. Grid	
	Height Origin	
	Survey Books	

Scales
A1 / A3 1:1000 / 1:2000 0 10 20 30 40m

Dimensions shown in except where shown otherwise

BRISBANE CITY
CROSS RIVER RAIL
REFERENCE DESIGN (CHANGED PROJECT)

Reference Points

Preceding RP	Dist. to start of job (km)	From start to end of job	From end to Following RP	Following RP

Through Chainage from

CONSTRUCTION SITE PLANS
WOOLLOONGABBA STATION

Drawn SG
Designed JD

ENGINEERING CERTIFICATION (RPEQ)				
ENG. AREA	NAME	SIGNATURE	NO.	DATE
CIVIL	J. DONOHUE		7835	14/10/16

Queensland Government

Job No.
Contract. No.
Drawing No. C
Series Number of

MRR_Detail (06/13)

Last Modified :- Feb 07, 2017 - 5:30pm XREFS :- MRR_DETAIL_A1_Ref.dwg ; X-CRR-DRAI-0001-CAD.dwg ; X-CRR-SSUR-NSBT_SURFACE_WORKS.dwg ; X-CRR-DRAI-0001-LG-CAD.dwg ; X-CRR-DRES-0001-CONSTRUCTION WORKSITE.dwg ; BRT-CRR-DRAI-10-RAIL-0001-CAD.dwg ; X-CRR-DRAI-0001-CAD.dwg ; X-CRR-SSUR-NSBT_SURFACE_WORKS.dwg ; X-CRR-DRAI-0001-12D.dwg ; X-CRR-SDCD-0001-PL.dwg ; X-CRR-DROA-0001-CAD.dwg