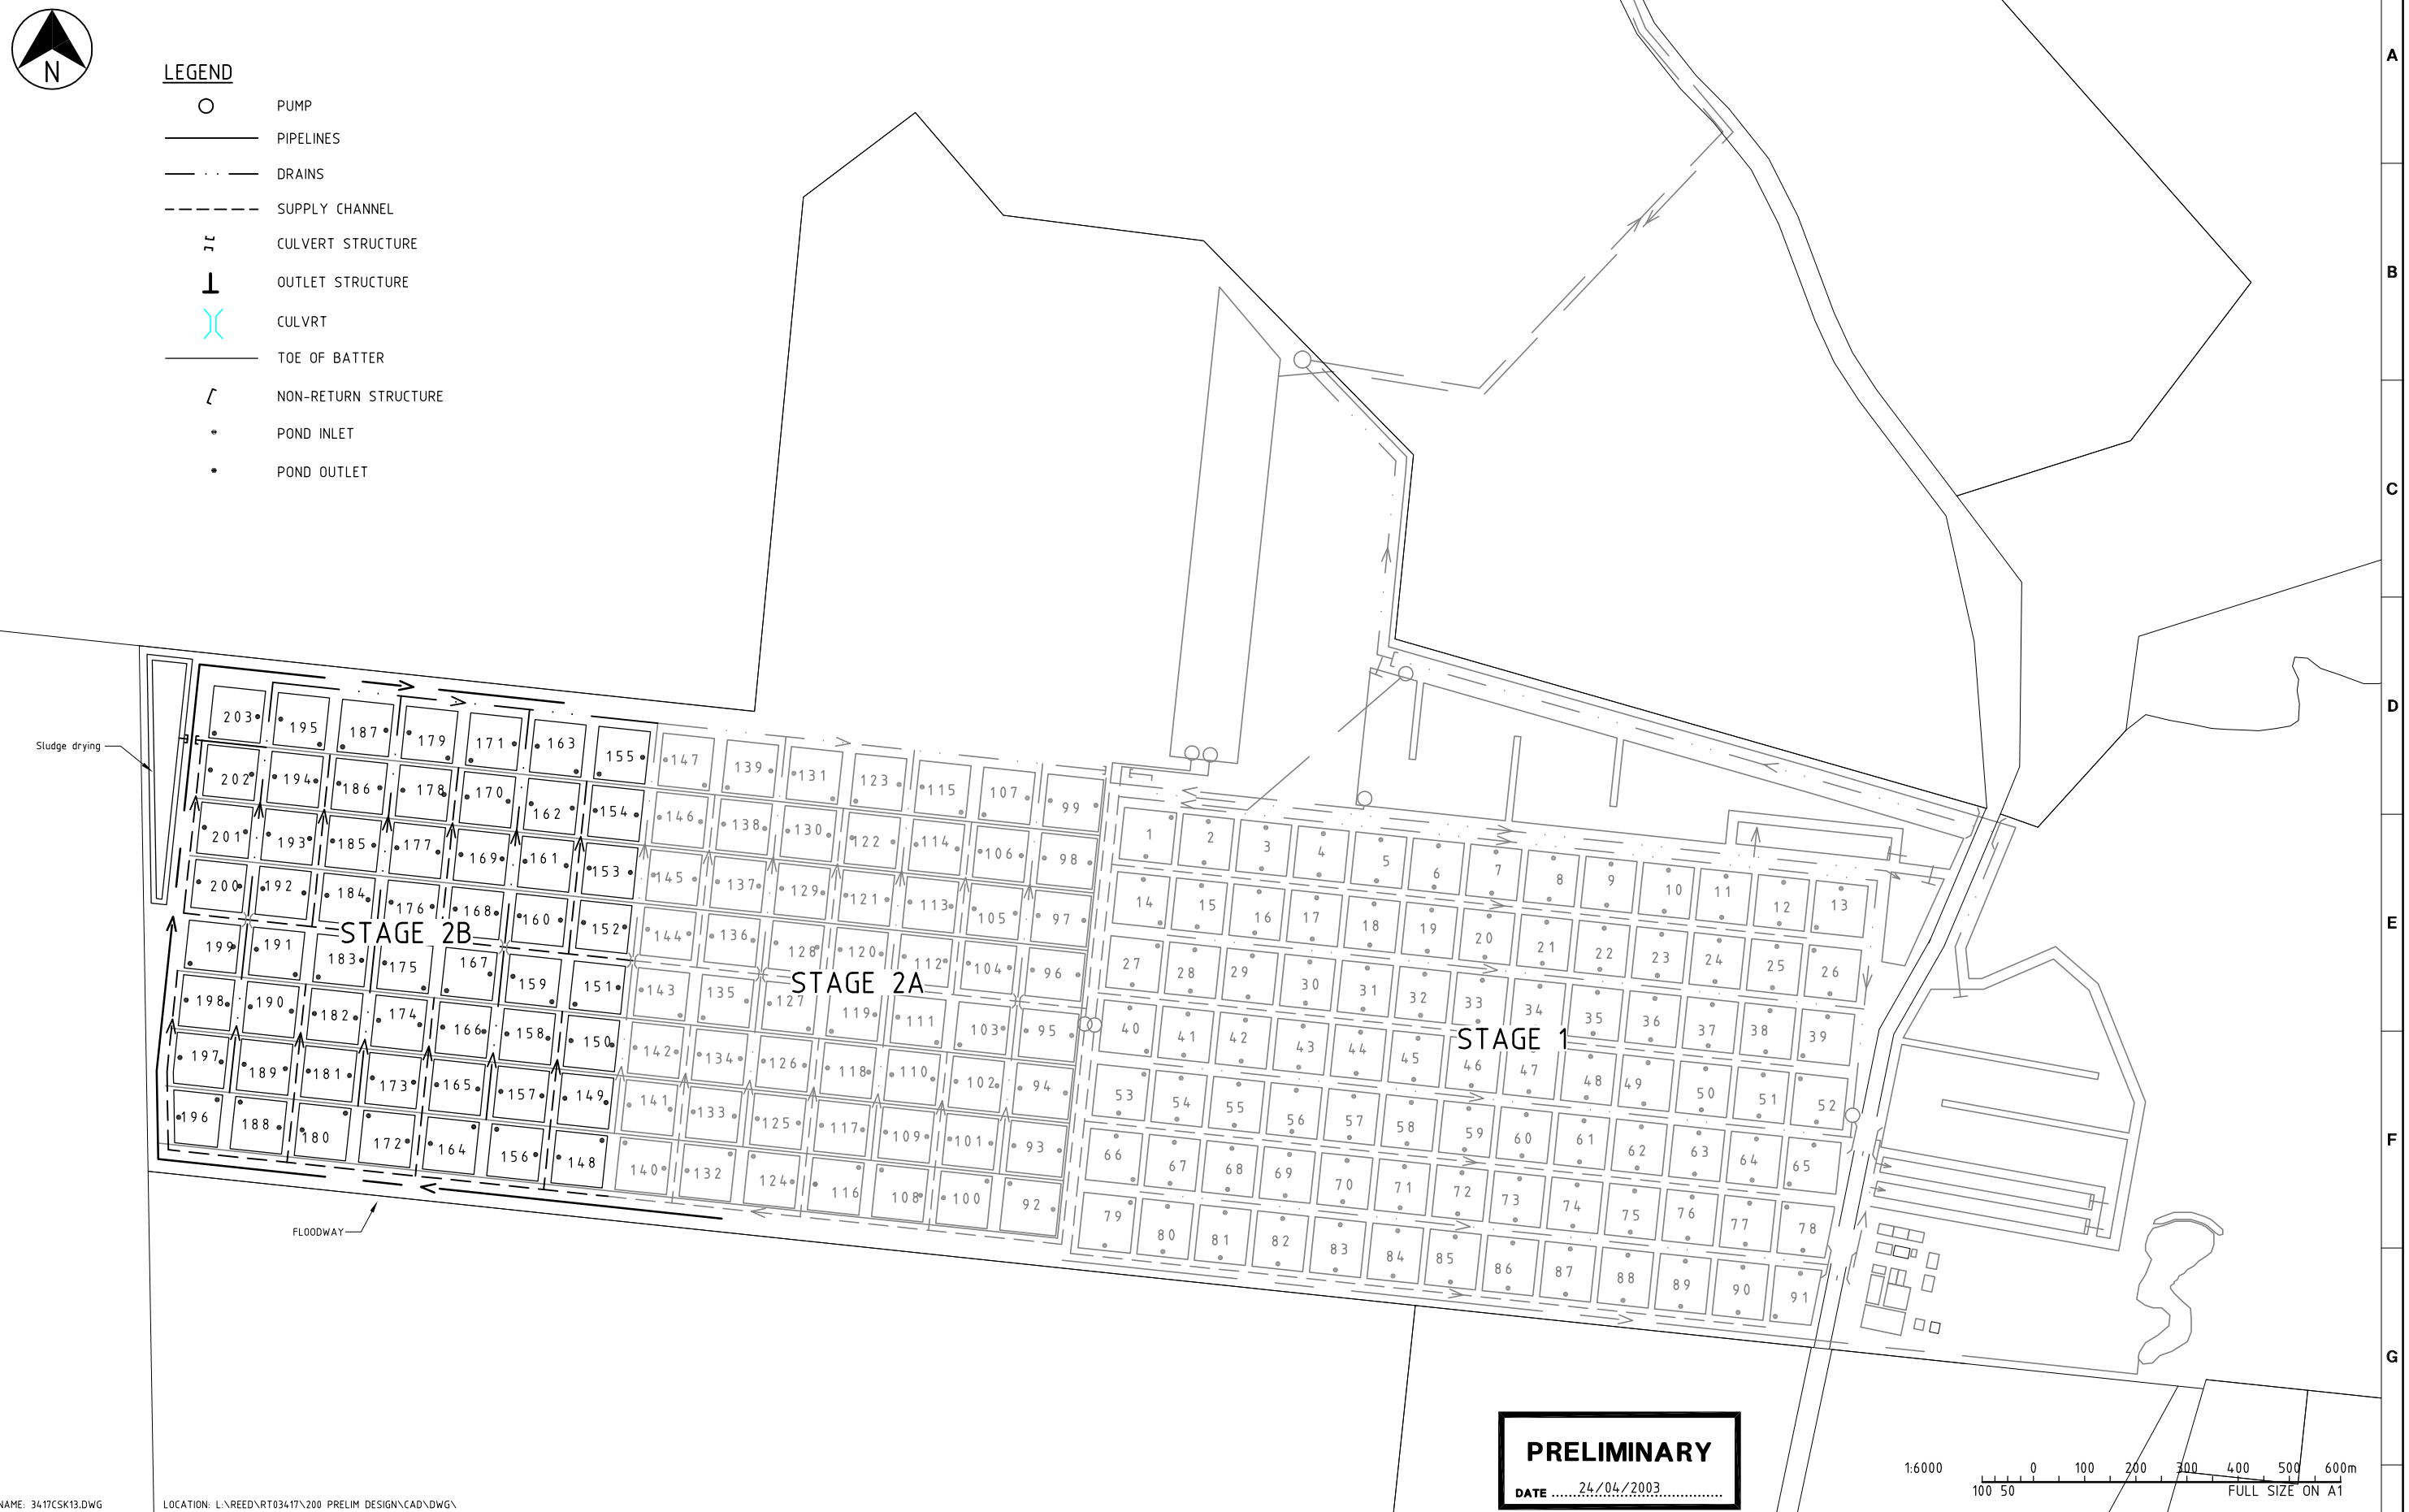

PRELIMINARY

DATE 24/04/2003

1:6000 0 100 200 300 400 500 600m

100 50 FULL SIZE ON A1

FILENAME: 3417CSK13.DWG
DATE: 30/04/03 - 4:26 pm

LOCATION: L:\REED\RT03417\200 PRELIM DESIGN\CAD\DWG\
XREF: X3417C-DESIGN3, X3417C-DCDB

No	DATE	DRAFTING CHECK	DESIGN REVIEW	REV'D P.MGR	APP'D P.DIR	AMENDMENT

No	DRAWING NUMBER	REFERENCE DRAWING TITLE

COPYRIGHT

The concepts and information contained in this document are the copyright of Sinclair Knight Merz Pty. Ltd.
Use or copying of the document in whole or in part without the written permission of Sinclair Knight Merz Pty. Ltd. constitutes an infringement of copyright.

SINCLAIR KNIGHT MERZ
Sinclair Knight Merz Pty Ltd
A.C.N. 001 024 095

369 Ann Street
Brisbane QLD 4000 Australia
Telephone (07) 3244 7100
Facsimile (07) 3244 7300

CLIENT: PACIFIC REEF RESORTS

PROJECT: GUTHALUNGRA PRAWN FARM

DRAFTER	DRAFTING CHECK	REVIEWED PROJECT MANAGER	APPROVED PROJECT DIRECTOR
DESIGNED	DESIGN REVIEW		SIGNED FOR AND ON BEHALF OF SINCLAIR KNIGHT MERZ PTY. LTD. RPEQ No.2101

TITLE: PROPOSED WORKS
YEAR 3 - CONSTRUCTION

SCALE	SKM PROJECT No	DRAWING No	AMDT
1:6000 (A1)	RT03417.200	3417-C-SK13	