NOT FOR CONSTRUCTION

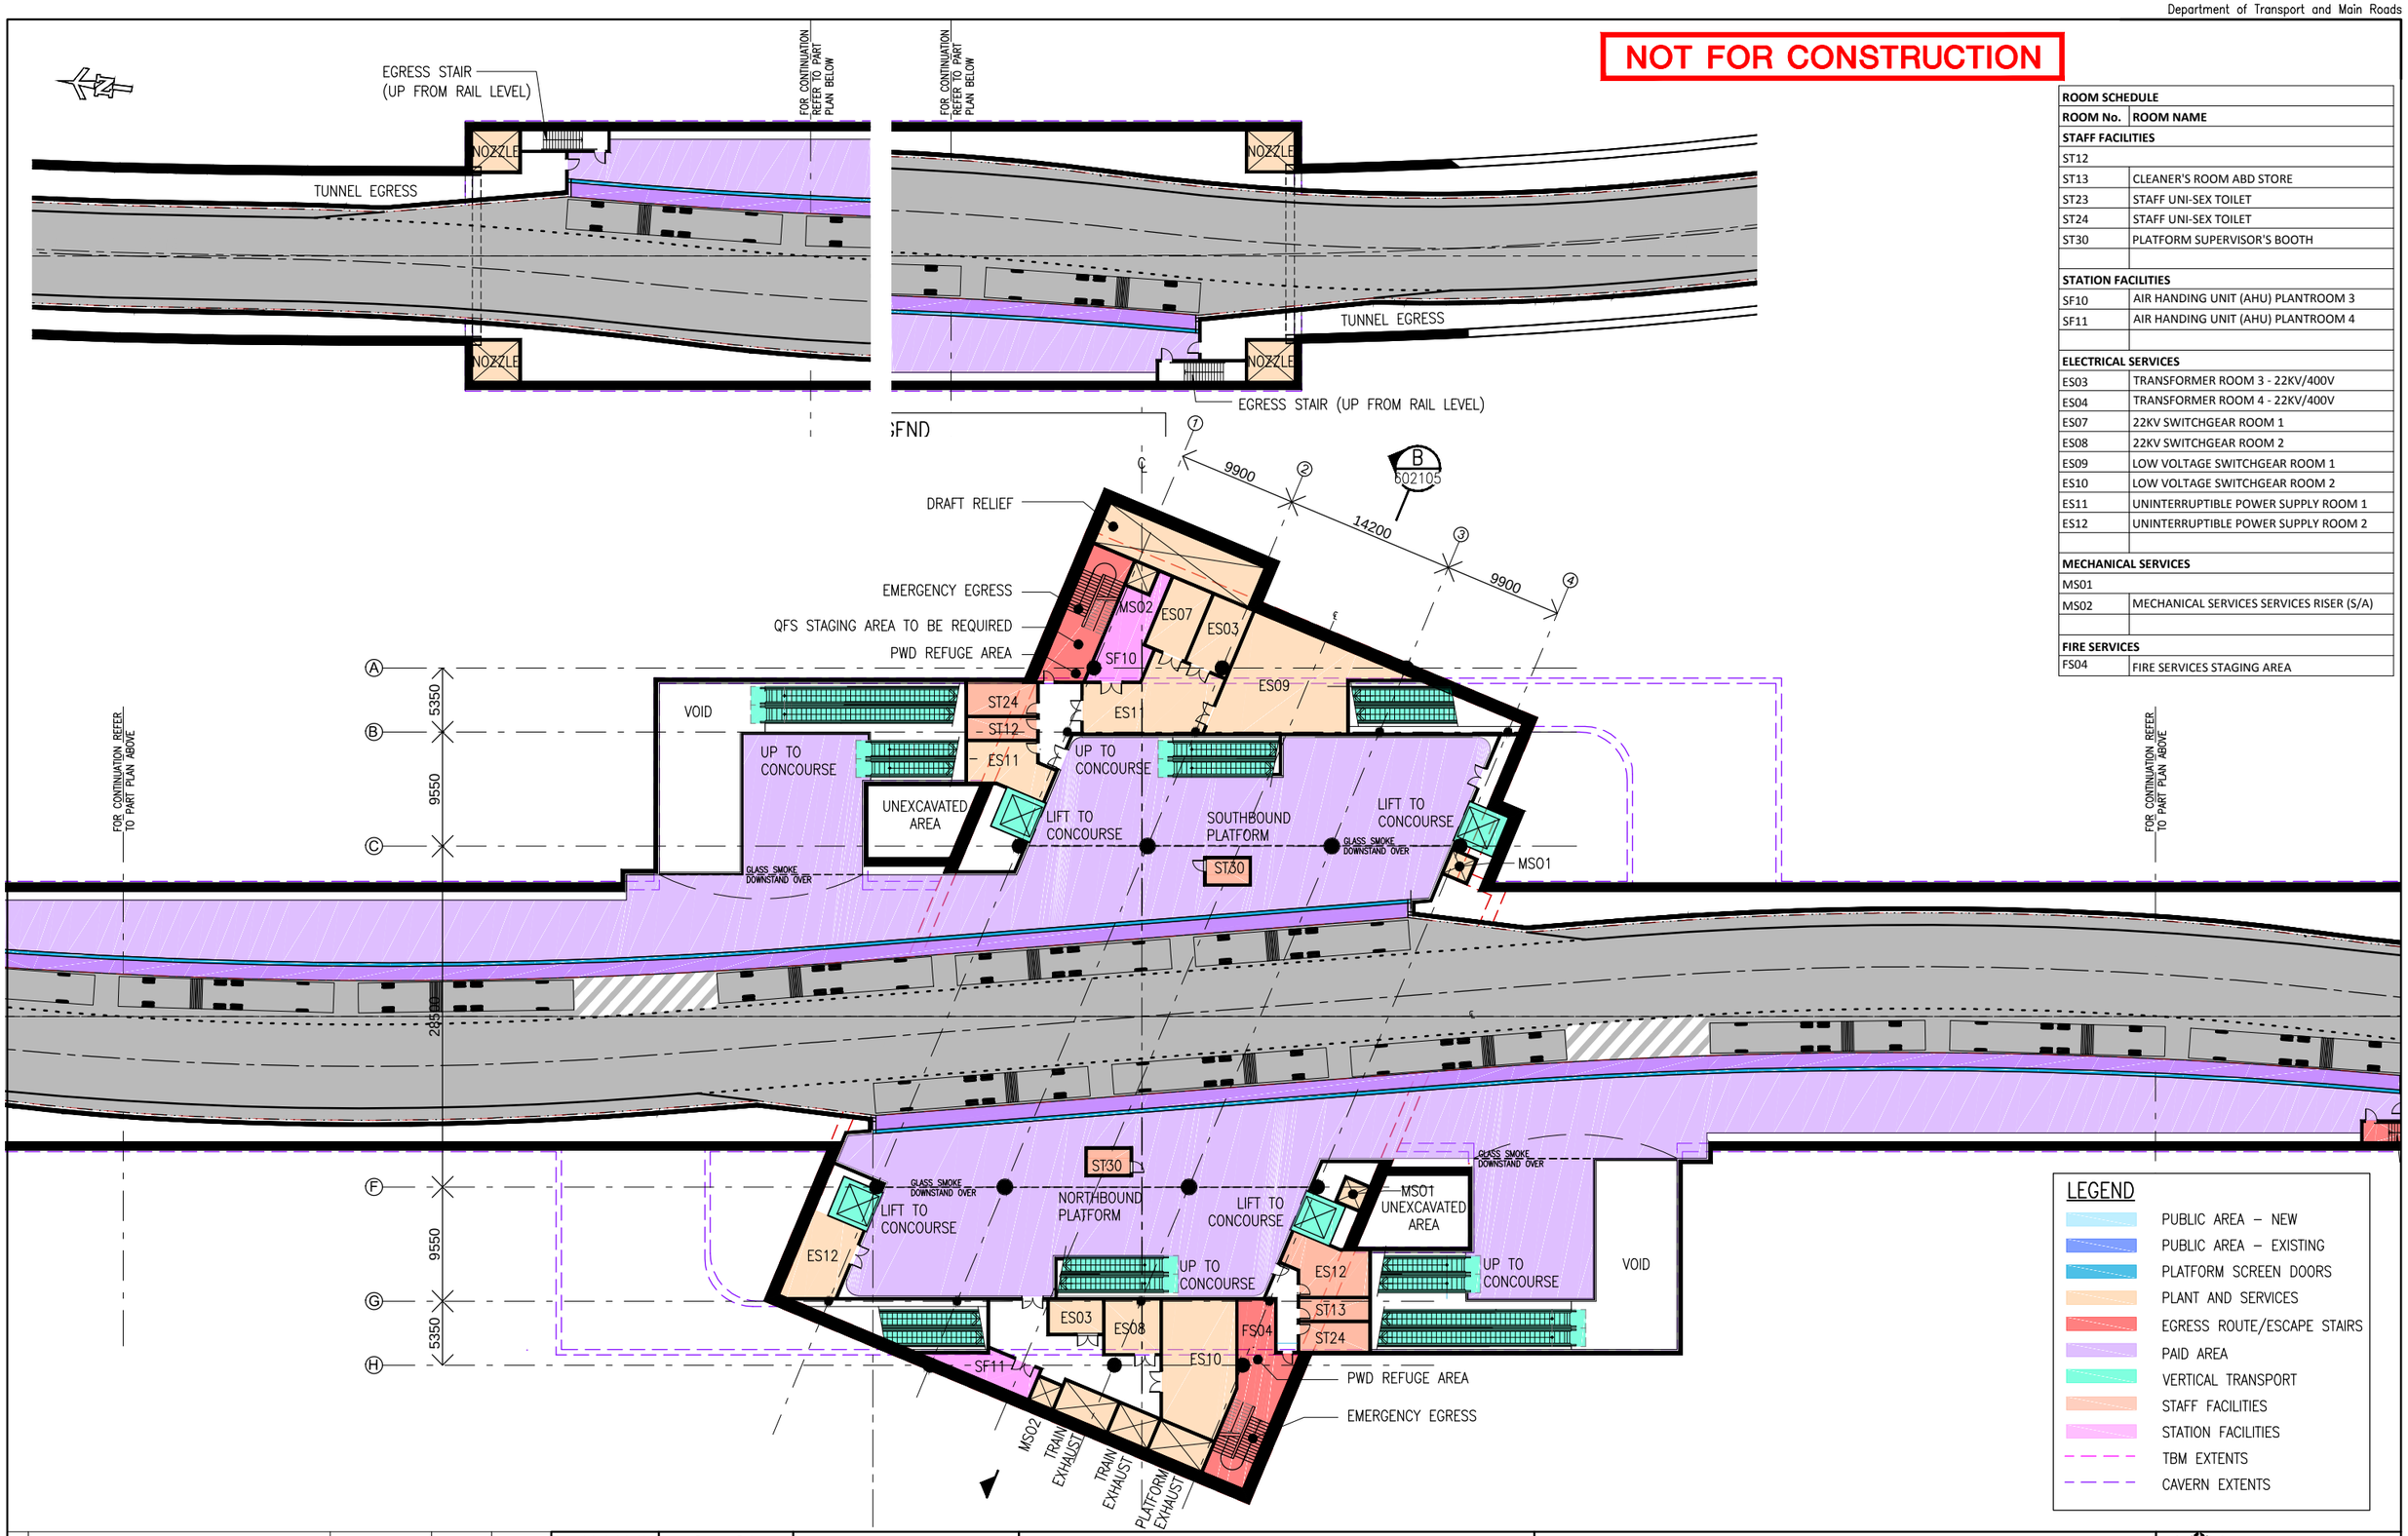

ROOM SCHEDULE	
ROOM No.	ROOM NAME
STAFF FACILITIES	
ST12	
ST13	CLEANER'S ROOM ABD STORE
ST23	STAFF UNI-SEX TOILET
ST24	STAFF UNI-SEX TOILET
ST30	PLATFORM SUPERVISOR'S BOOTH
STATION FACILITIES	
SF10	AIR HANDING UNIT (AHU) PLANTROOM 3
SF11	AIR HANDING UNIT (AHU) PLANTROOM 4
ELECTRICAL SERVICES	
ES03	TRANSFORMER ROOM 3 - 22KV/400V
ES04	TRANSFORMER ROOM 4 - 22KV/400V
ES07	22KV SWITCHGEAR ROOM 1
ES08	22KV SWITCHGEAR ROOM 2
ES09	LOW VOLTAGE SWITCHGEAR ROOM 1
ES10	LOW VOLTAGE SWITCHGEAR ROOM 2
ES11	UNINTERRUPTIBLE POWER SUPPLY ROOM 1
ES12	UNINTERRUPTIBLE POWER SUPPLY ROOM 2
MECHANICAL SERVICES	
MS01	
MS02	MECHANICAL SERVICES SERVICES RISER (S/A)
FIRE SERVICES	
FS04	FIRE SERVICES STAGING AREA

LEGEND

- PUBLIC AREA – NEW
- PUBLIC AREA – EXISTING
- PLATFORM SCREEN DOORS
- PLANT AND SERVICES
- EGRESS ROUTE/ESCAPE STAIRS
- PAID AREA
- VERTICAL TRANSPORT
- STAFF FACILITIES
- STATION FACILITIES
- TBM EXTENTS
- CAVERN EXTENTS

2	ISSUED FOR EIS		01/08/14	
1	REVISED REFERENCE DESIGN		30/06/14	
0	REFERENCE DESIGN		06/06/14	
	Revisions/Descriptions	Certification	Date	Microfiled

CAD FILES C:\pwworking\aecom_au\quigleym\dms04434\UBAT-B-3-40-00-DG-601170.dwg

Associated Job Nos

Auxiliary Drg Nos

Survey Data: Datum; Horiz. Grid; Height Origin; Survey Books

Scales: SCALE C 0 5 10 12.5m; 1 : 500 (A3) 1 : 250 (A1)

Dimensions shown in metres except where shown otherwise

Last Modified :- Aug 01, 2014 – 10:22am

BRISBANE CITY
BaT (BUS AND TRAIN PROJECT)
REFERENCE DESIGN

Reference Points

Preceding RP	Dist. to start of job (km)	From start to end of job	From end to Following RP	Following RP

Through Chainage from

ROMA STREET STATION
BUS LEVEL
ROAD RL –11.75M PLATFORM RL –11.60M

Drawn B.J.M
Designed A.J.R

ENGINEERING CERTIFICATION

ENG. AREA	NAME	SIGNATURE	NO.	DATE
LEAD	A.WATT	A.D.W		01/08/14

Queensland Government

Job No.	
Contract. No.	
Drawing No.	601170 2
Series Number	1 of

MRR_Detail (06/13)