NOT FOR CONSTRUCTION

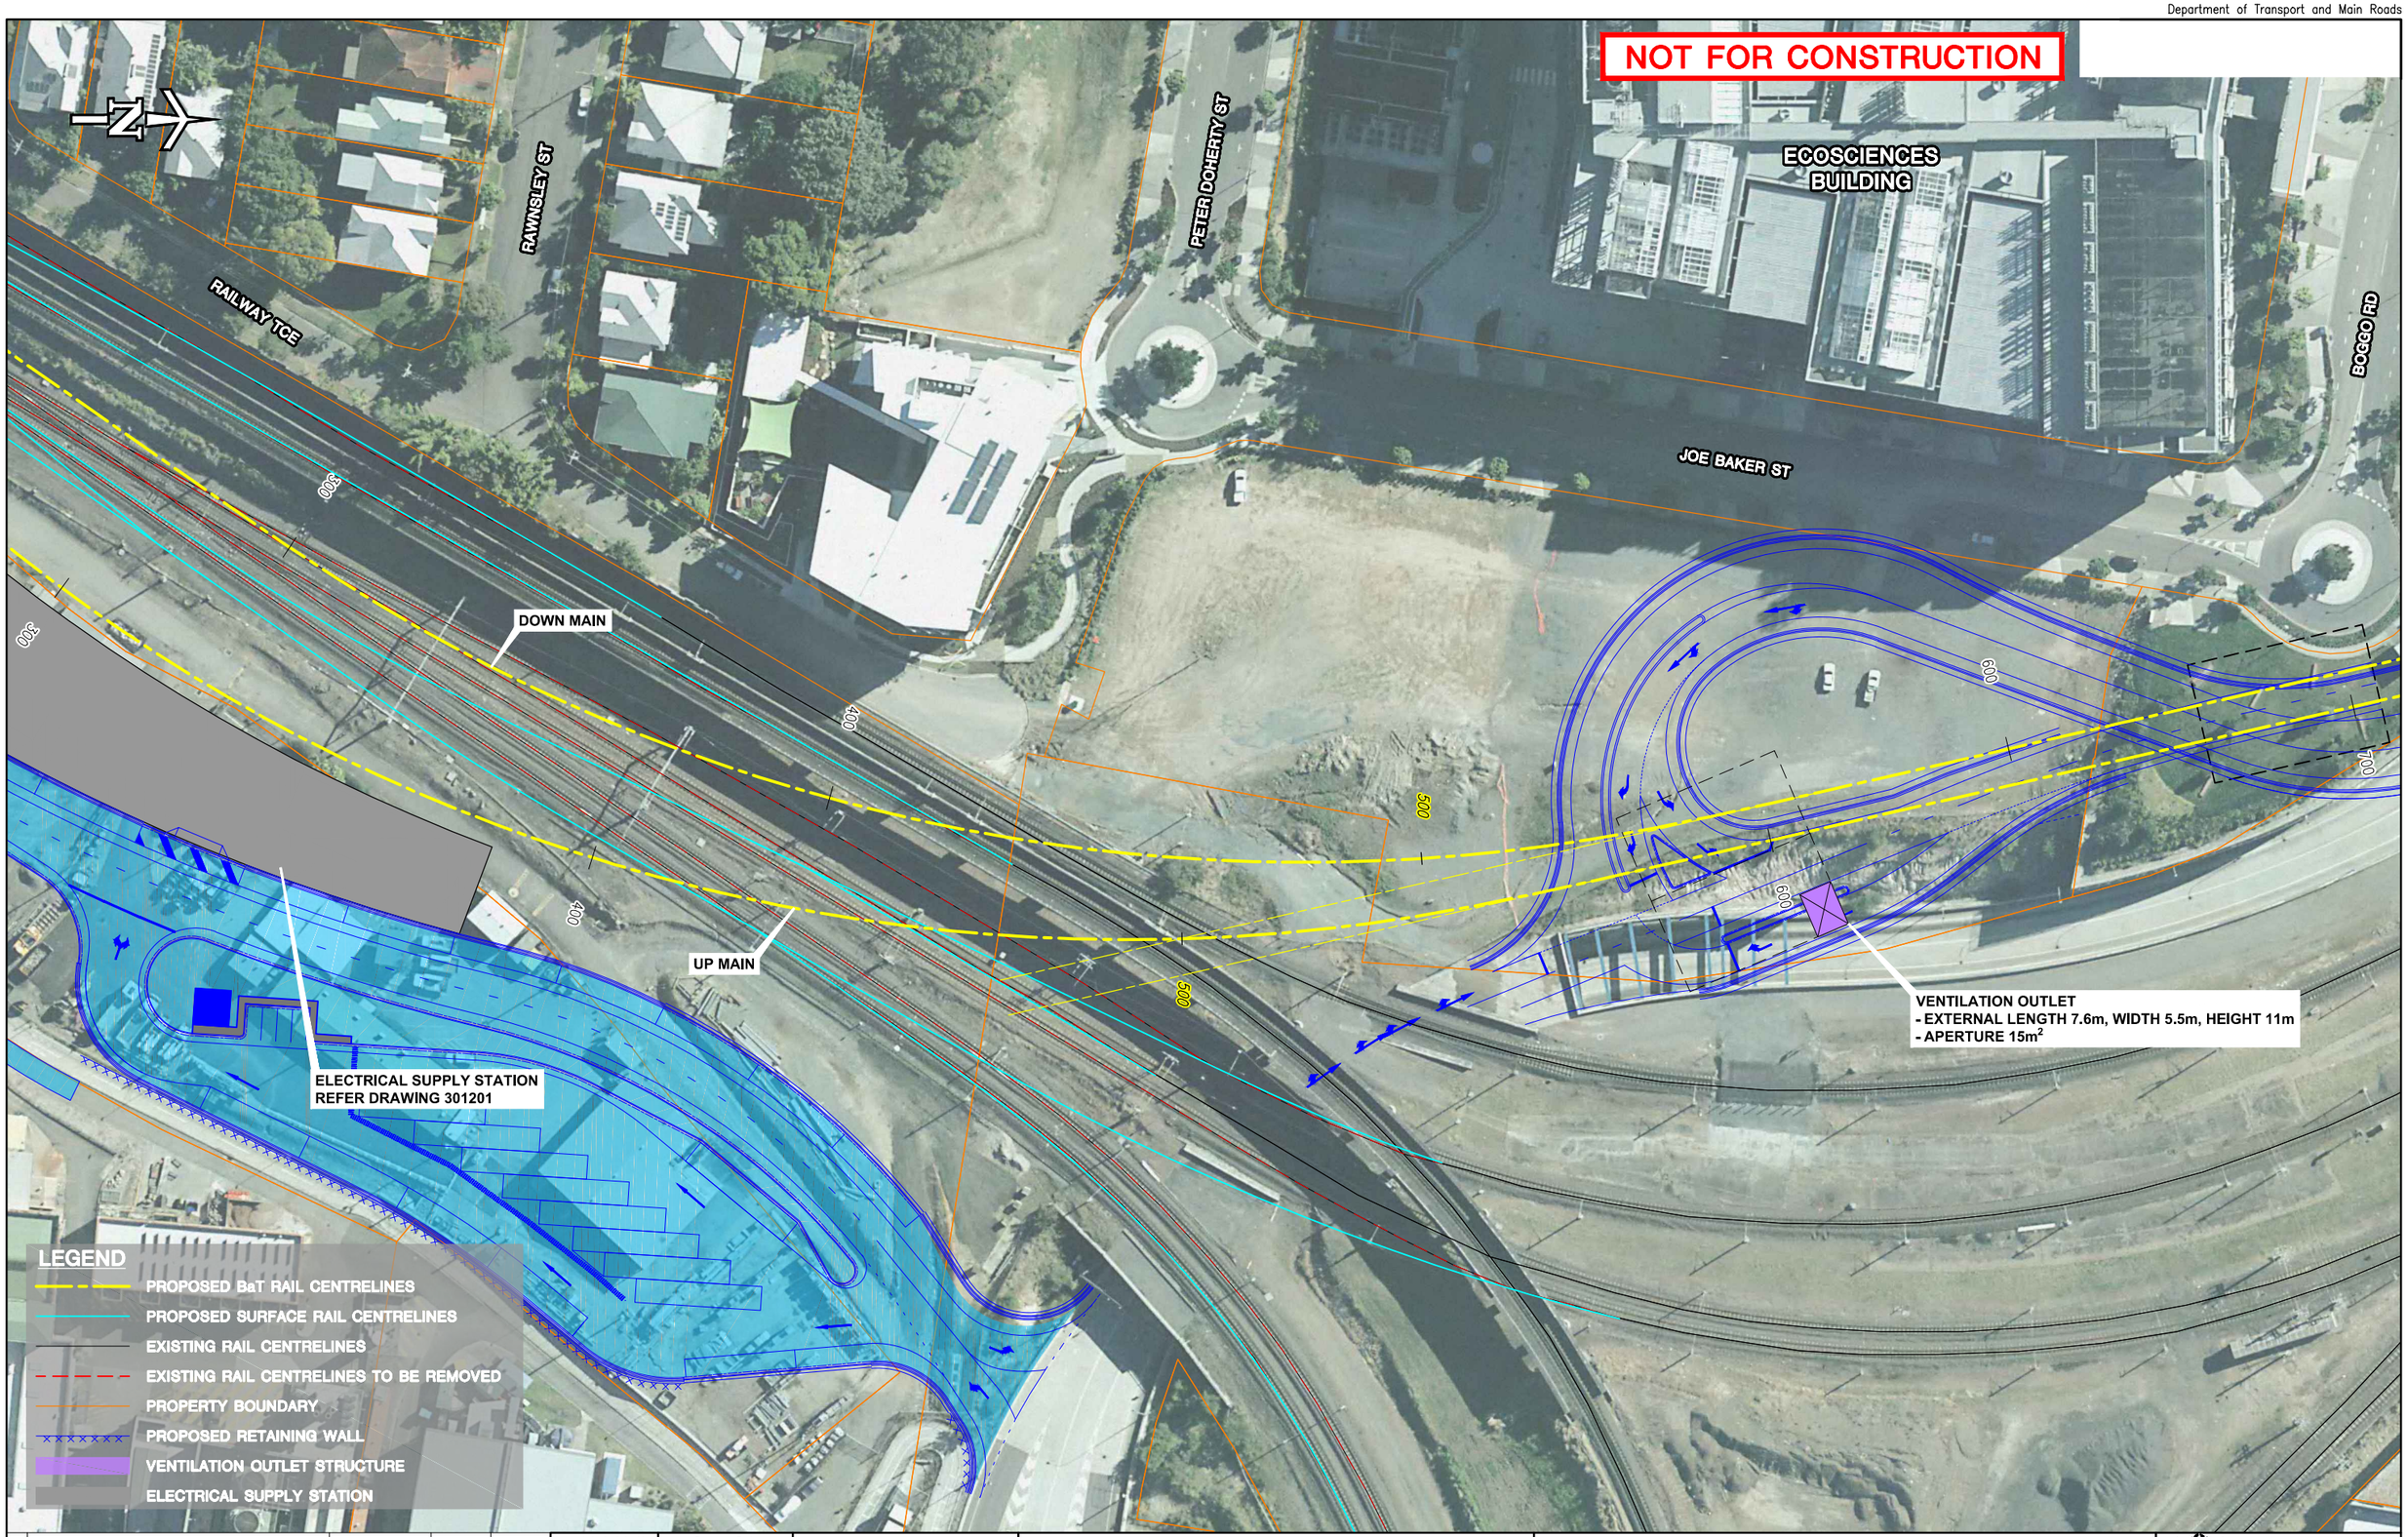

0	ISSUED FOR EIS	01/08/14	
	Revisions/Descriptions	Date	Microfiled

Certification

CAD FILES C:\pwworking\aecom_au\quigleym\dms04434\UBAT-B-3-20-00-DG-202901.dwg

Associated Job Nos

Auxiliary Drg Nos

Survey Data: Datum; Horiz. Grid; Height Origin; Survey Books

Scales: SCALE B 0 10 20 25m; 1 : 1000 (A3) 1 : 500 (A1)

Dimensions shown in metres except where shown otherwise

Last Modified :- Jul 31, 2014 - 3:39pm

BRISBANE CITY

BaT (BUS AND TRAIN PROJECT)

REFERENCE DESIGN

Reference Points

Preceding RP	Dist. to start of job (km)	From start to end of job	From end to Following RP	Following RP

Through Chainage from

SOUTHERN ZONE
VENTILATION OUTLET
PLAN

Drawn G.D.C

Designed A.D.W

ENGINEERING CERTIFICATION

ENG. AREA	NAME	SIGNATURE	NO.	DATE
LEAD	A.WATT	A.D.W		01/08/14

Queensland Government

Job No.

Contract. No.

Drawing No. 202901 0

Series Number 1 of 1

MRR_Detail (06/13)