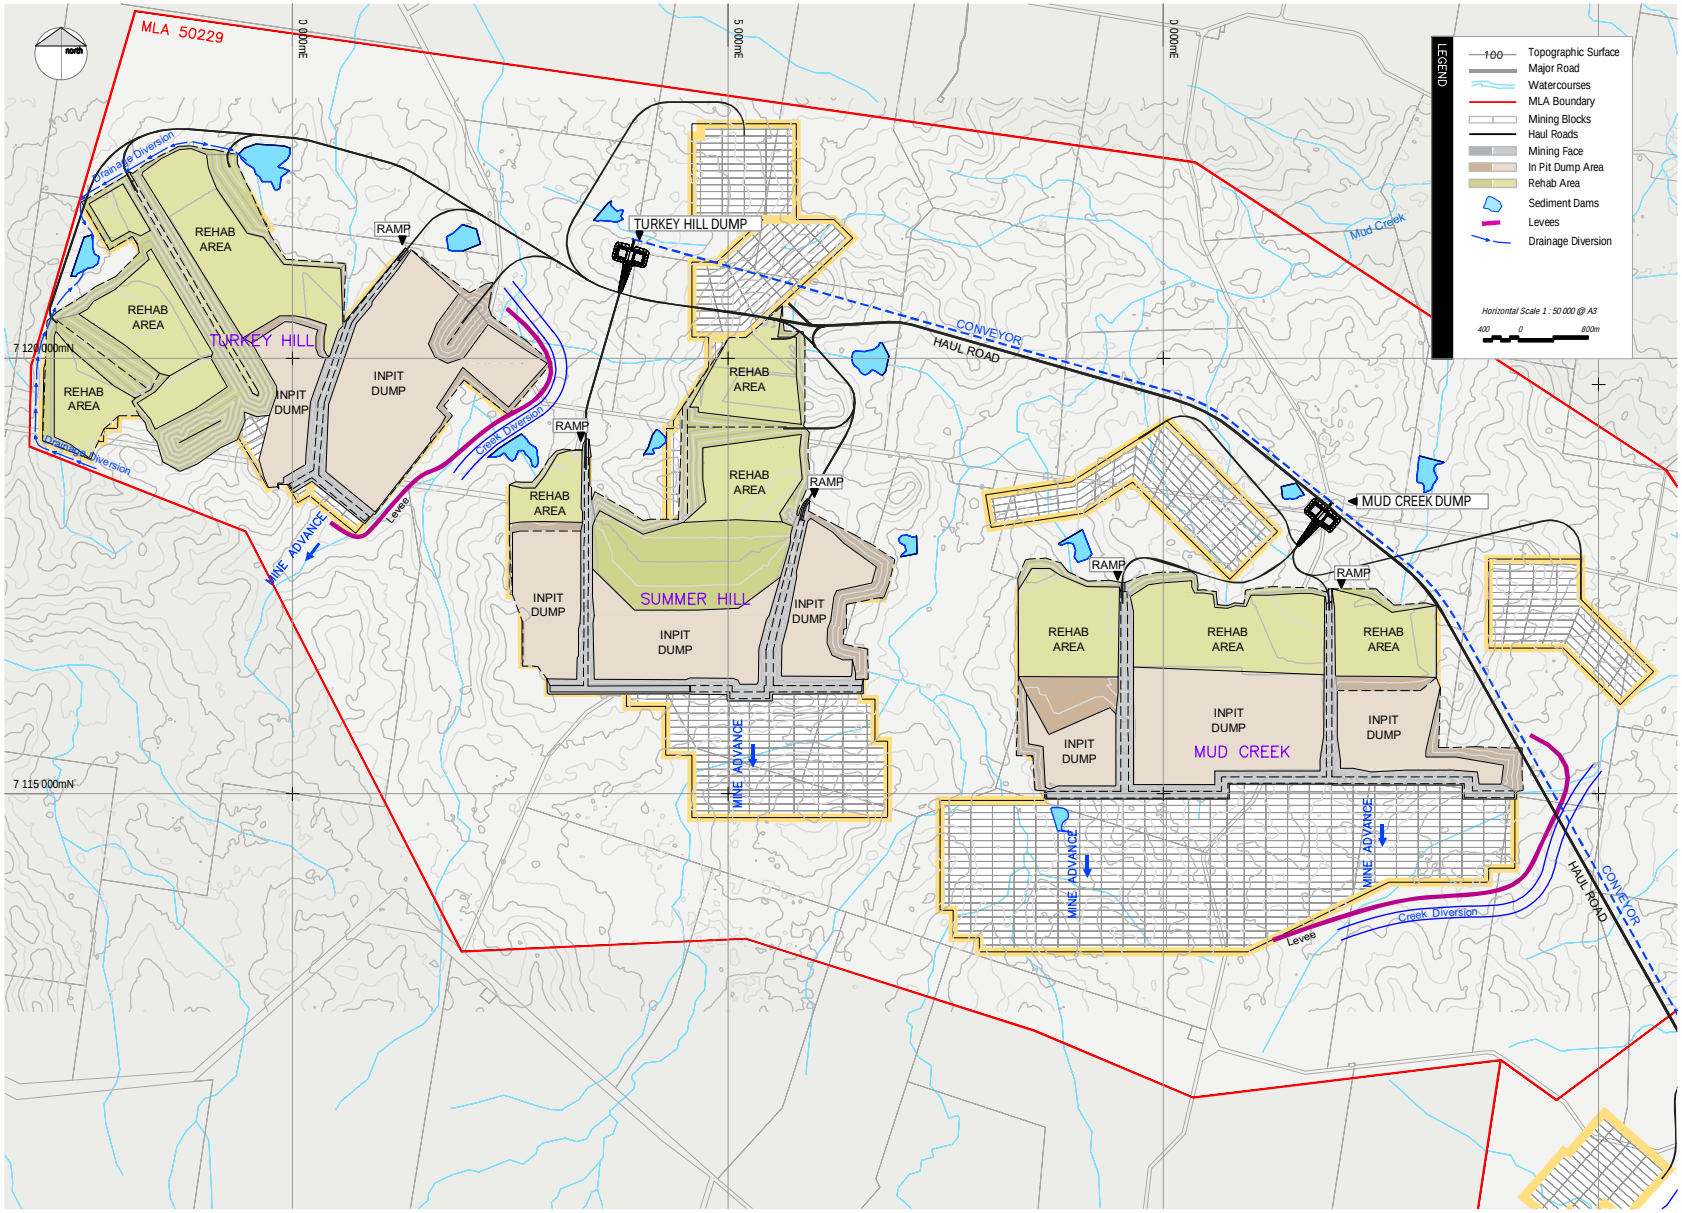


Xenith CONSULTING PTY LTD

xstrata coal

**Figure 6-11-V1.3**

Year 20 Excavation & Refill Plan for MLA 50229