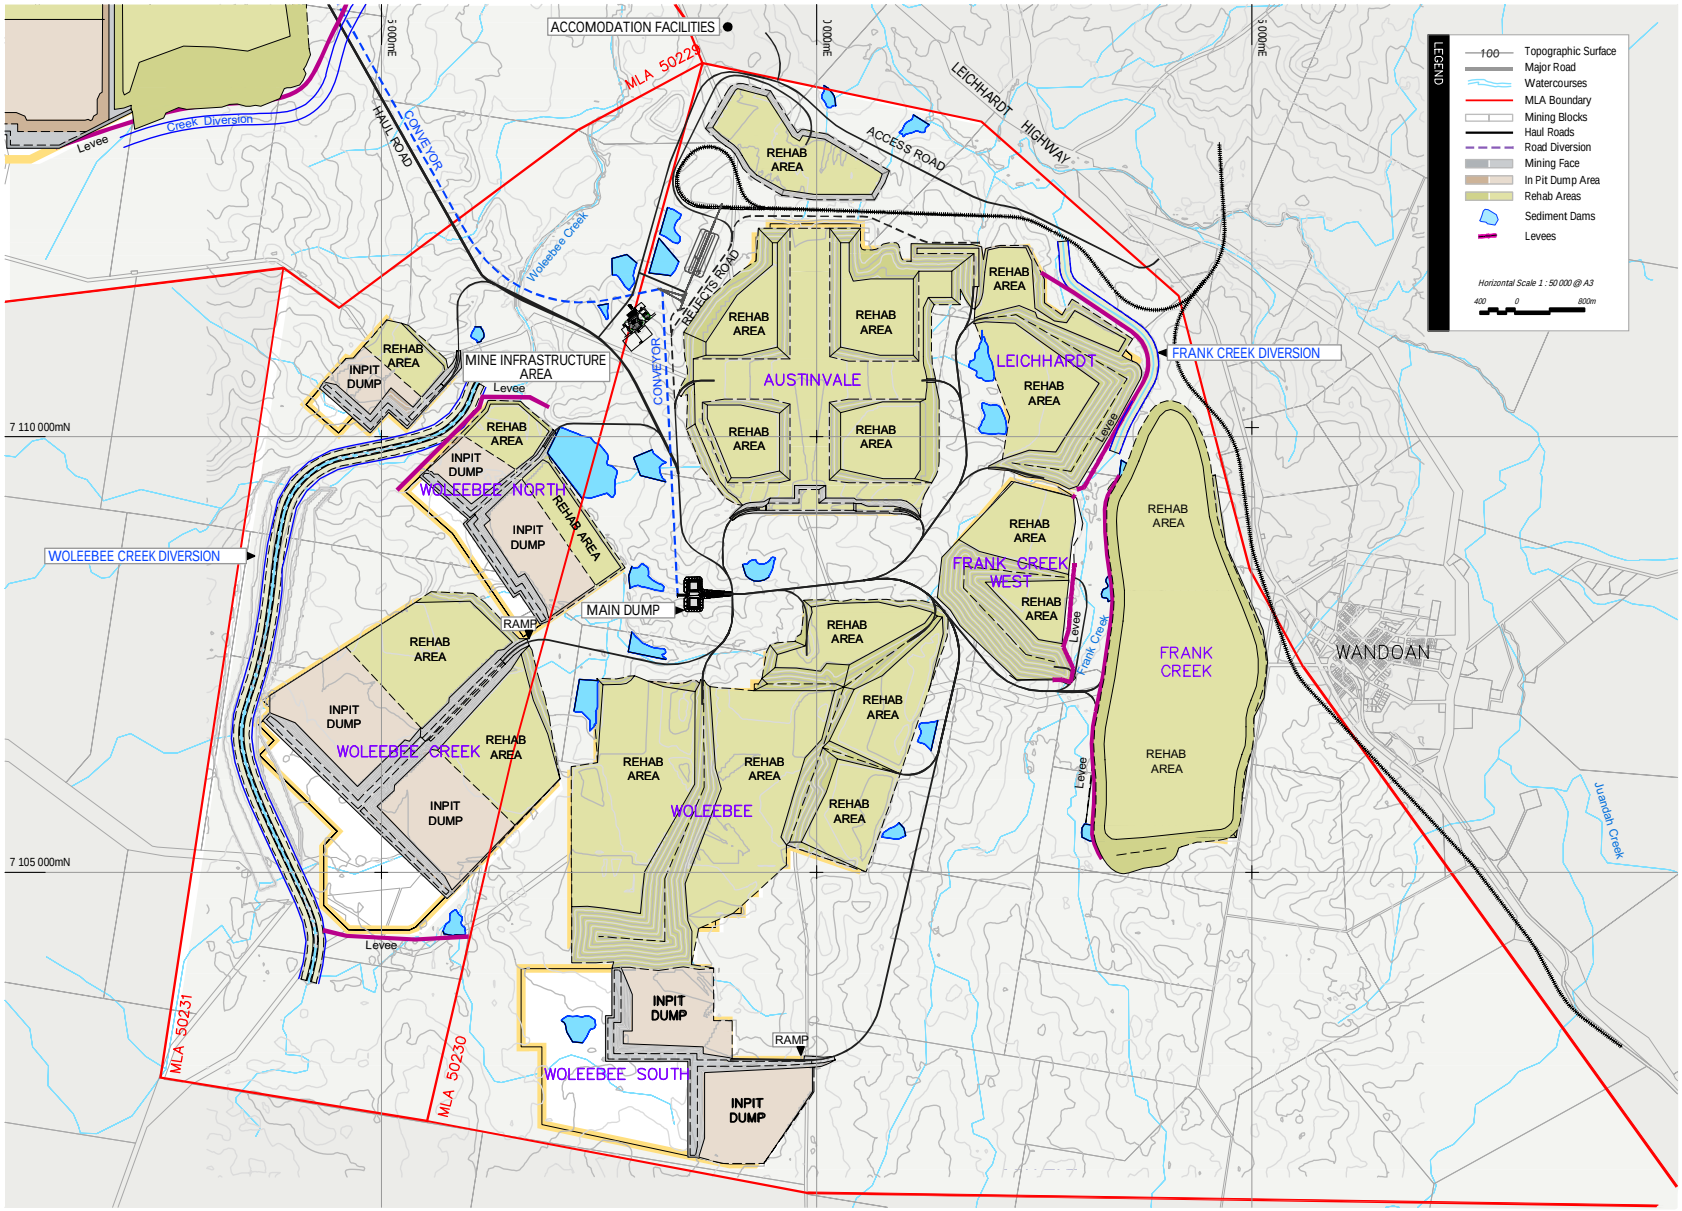

Xenith CONSULTING PTY LTD

xstrata coal

Figure 6-12-V1.3

Year 30 Excavation & Refill Plan for MLAs 50230 & 50231