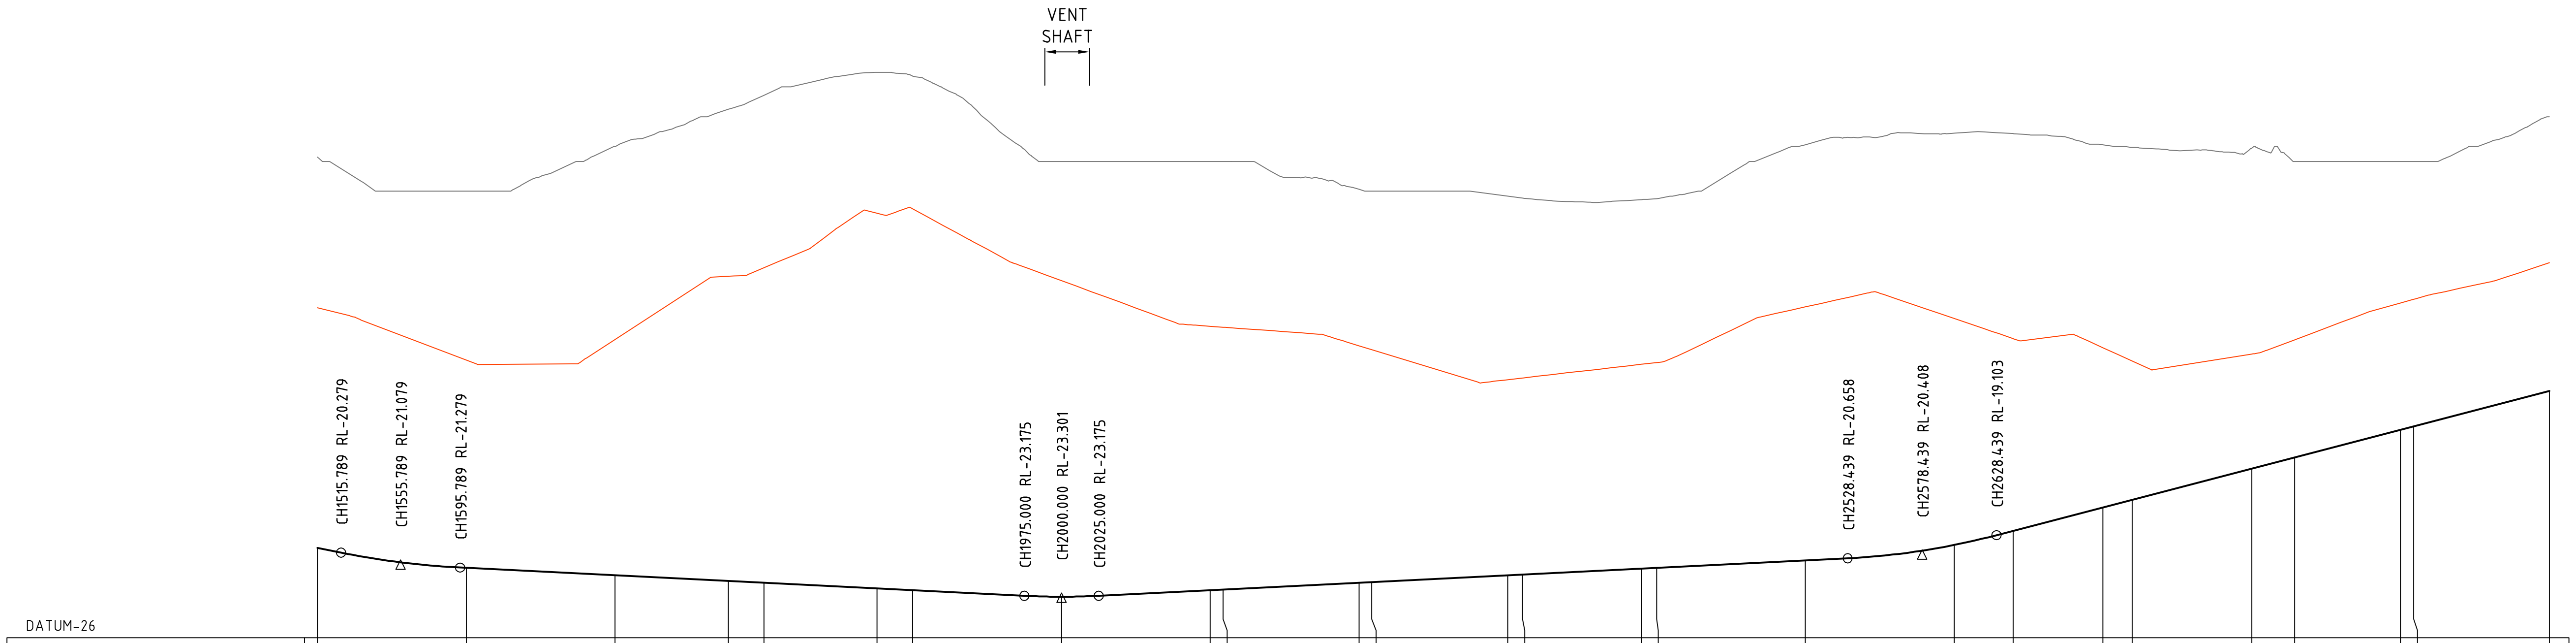

VERTICAL DETAILS: -2.000% · R=5333.314 · -0.500% · R=4999.684 · 0.500% · R=4741.420 · 2.609%

HORIZONTAL DETAILS: L=422.617 · L=100.000 · R=-1238.700 · L=100.000 · L=101.274 · L=80.000 · R=-1238.700 · L=80.000 · L=109.103 · L=80.000 · R=1225.000

CHAINAGES	DESIGN LEVELS	EXISTING LEVELS	LEVEL DIFFERENCE
1500.000	-19.964	6.292	26.255
1600.000	-21.300	4.000	25.300
1700.000	-21.800	7.000	28.800
1776.011	-22.181	9.500	31.680
1800.000	-22.300	10.445	32.746
1876.011	-22.681	11.976	34.656
1900.000	-22.800	11.736	34.537
2000.000	-23.238	6.000	29.238
2100.000 / 2108.515	-22.800 / -22.758	6.000 / 6.000	28.800 / 28.758
2200.000 / 2208.515	-22.300 / -22.258	4.121 / 4.000	26.422 / 26.258
2300.000 / 2309.789	-21.800 / -21.751	3.662 / 3.532	25.463 / 25.283
2389.789 / 2400.000	-21.351 / -21.300	3.435 / 3.499	24.786 / 24.800
2500.000	-20.800	7.122	27.922
2600.000	-19.760	7.891	27.651
2639.651	-18.811	7.865	26.676
2700.000	-17.236	7.119	24.355
2719.651	-16.724	6.949	23.673
2800.000	-14.627	6.881	21.508
2828.754	-13.877	6.000	19.877
2900.000 / 2908.754	-12.018 / -11.790	6.000 / 6.000	18.018 / 17.790
3000.000	-9.409	9.000	18.409

CONTROL LINE MCBA02 - UP CRR

NOT FOR CONSTRUCTION

This drawing is confidential and shall only be used for the purposes of this project.

REVISIONS

No.	BY	DATE	DESCRIPTION	APPD
C		13.05.11	UPDATED REFERENCE DESIGN	

Scale
HORIZONTAL 1:5000 (A3) 1:2500 (A1) 0 25 50 75 100m
VERTICAL 1:500 (A3) 1:250 (A1) 0 2.5 5 7.5 10m

DISCLAIMER:
THIS DOCUMENT IS FOR THE PURPOSE OF BUSINESS CASE AND EIS DEVELOPMENT ONLY. THE DESIGN SHOWN ON THIS DRAWING IS CONSIDERED TO HAVE AN ACCURACY LEVEL APPROPRIATE FOR THE INTENDED PURPOSE OF THE REFERENCE DESIGN. THIS DOCUMENT USES DATA PROVIDED BY THIRD PARTIES WHICH HAS NOT BEEN INDEPENDENTLY VERIFIED. INFORMATION SHOULD BE REVIEWED DURING SUBSEQUENT PHASES OF THE PROJECT. ALL USE OF, OR RELIANCE UPON THIS DOCUMENT BY ANY THIRD PARTY IS AT THE RISK OF THAT THIRD PARTY.

DRAWN | CHECKED

Cad ref: J:\MegaProjects\60145303\5. CADD\5.3 Working\5.3.6 Reference Design\DWG\Drawings\CRR-GEN-R-1273.dwg
Last modified: 11 May 11 - 17:08

LEAD DESIGN CONSULTANT
AECOM
AECOM Australia Pty Ltd A.B.N. 20 093 846 925
SUB-CONSULTANT

CrossRiverRail
Queensland Government

CROSS RIVER RAIL - DETAILED FEASIBILITY PHASE

ZONE 2000
UP CRR TRACK LONG SECTION
SHEET 4 OF 11

Status: REFERENCE DESIGN
Drg No. CRR-GEN-R-1273
Rev. C