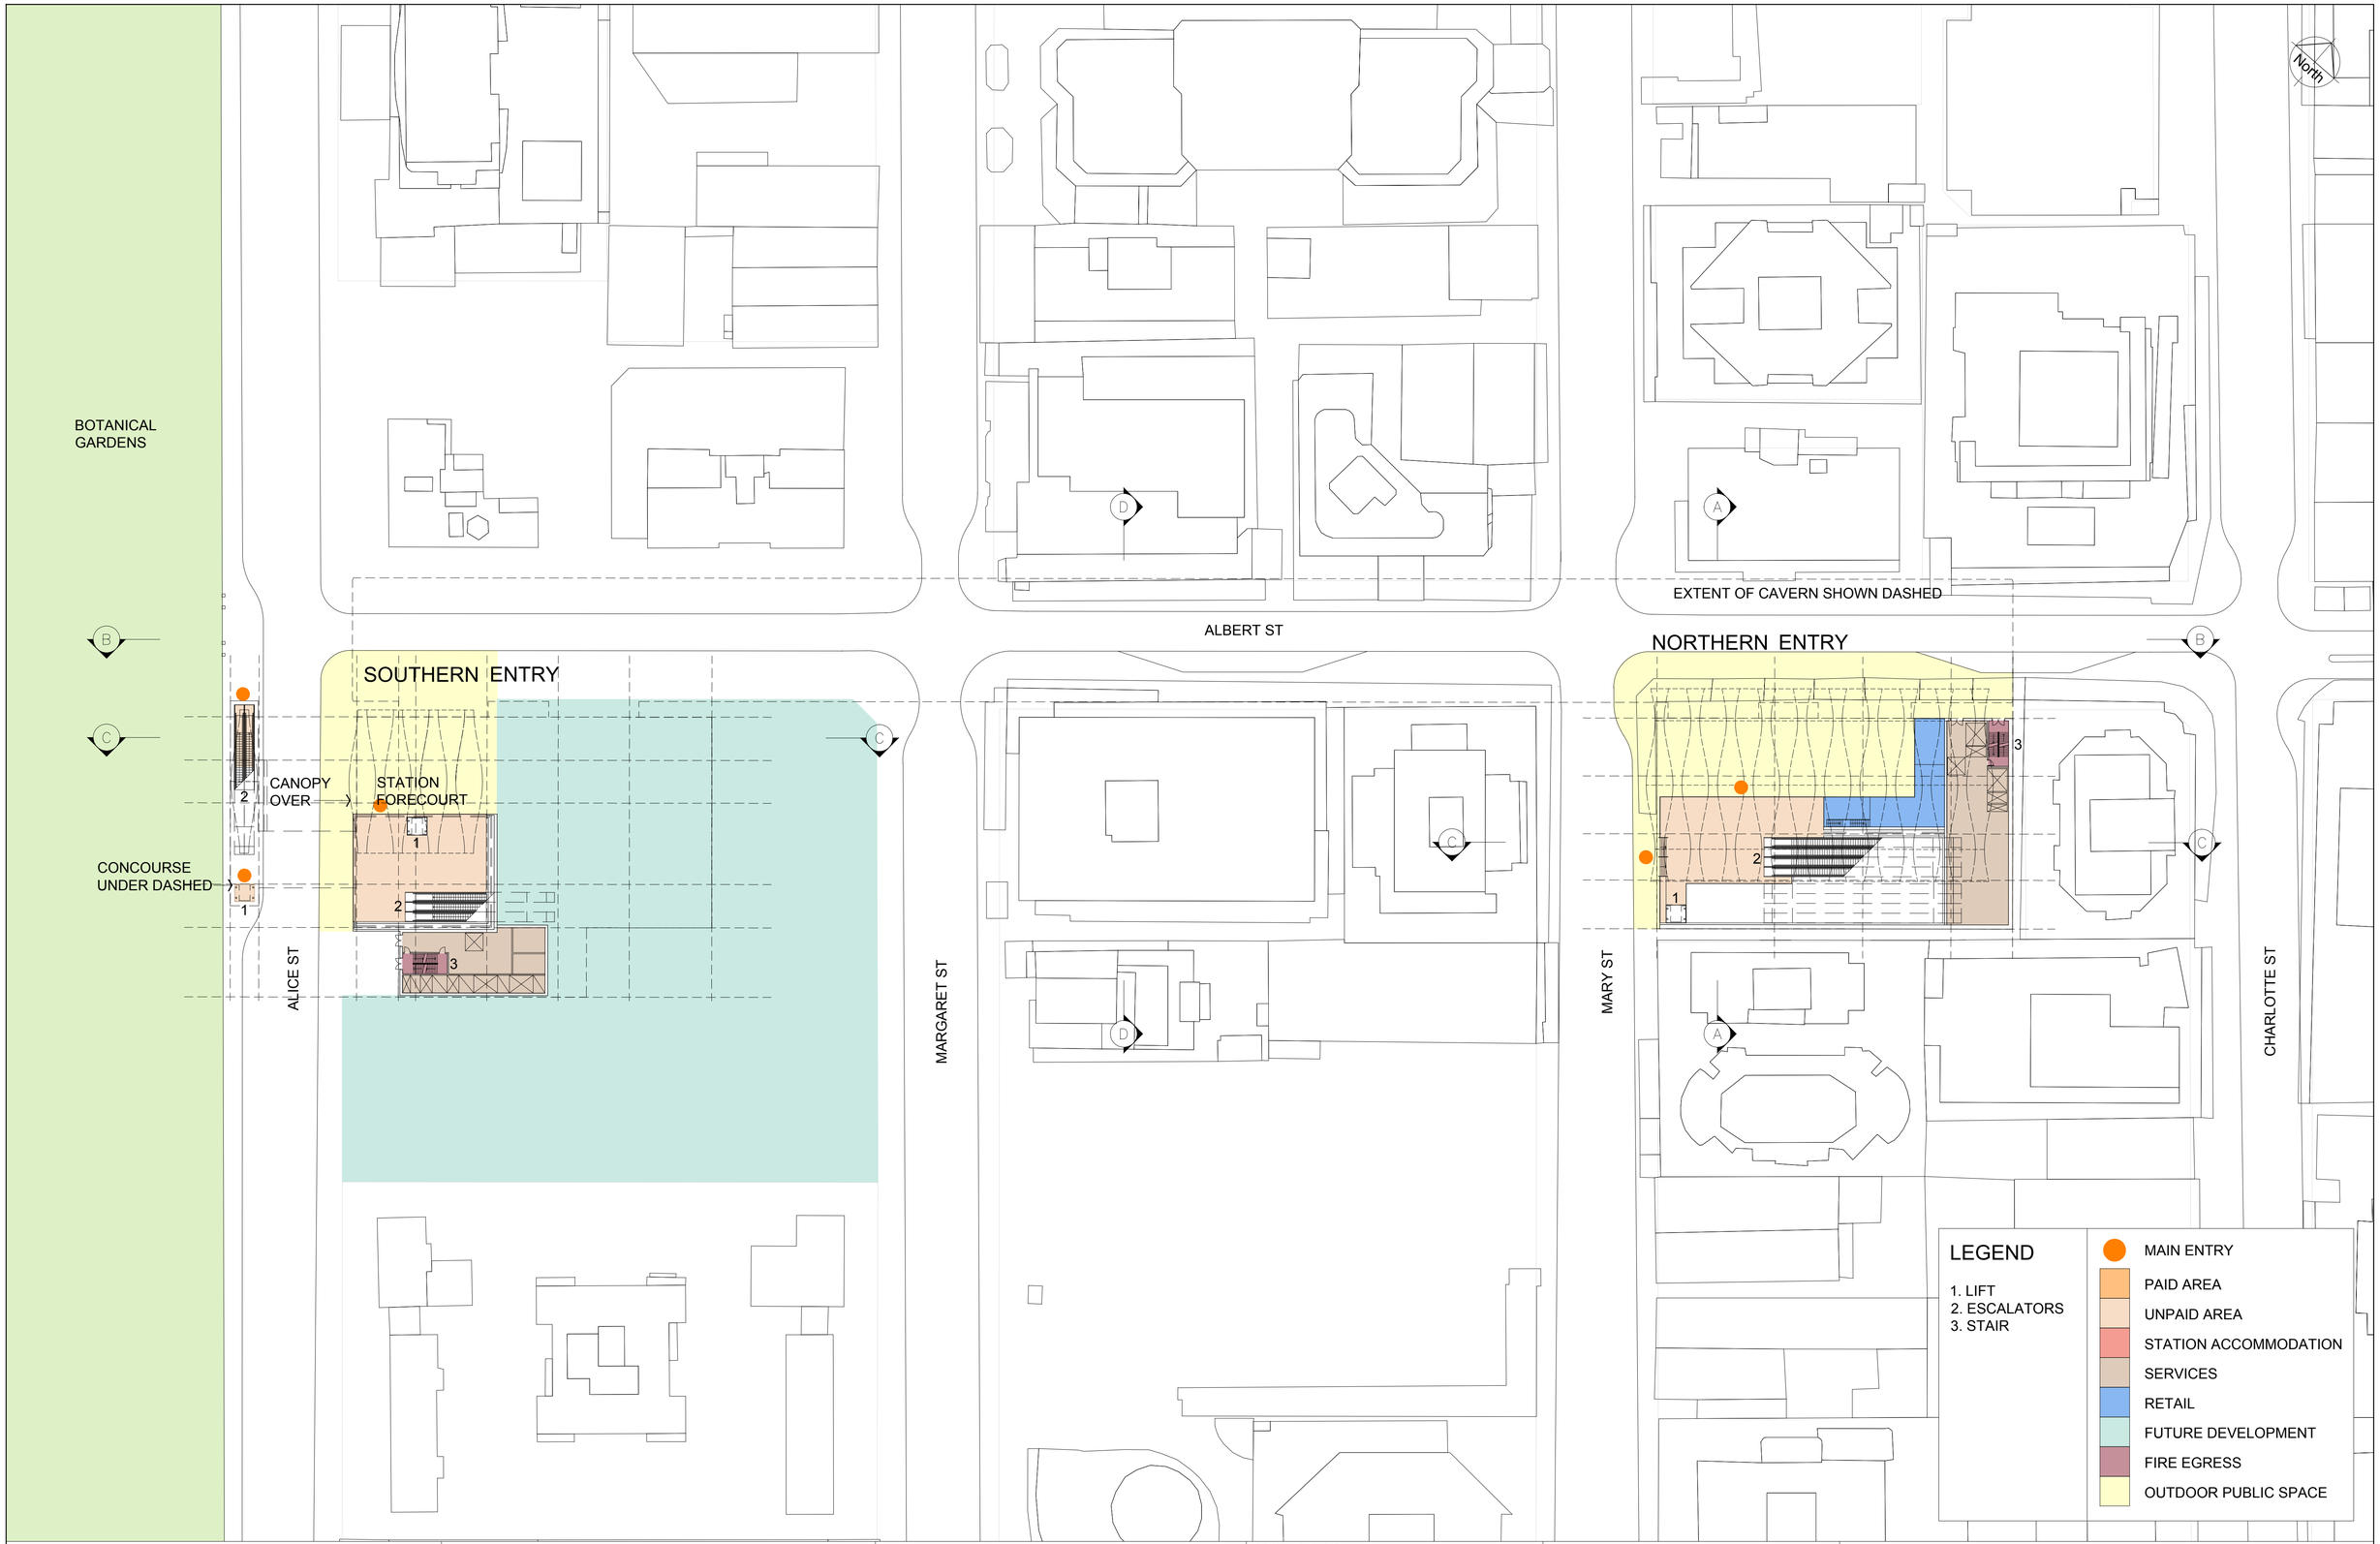

This drawing is confidential and shall only be used for the purposes of this project.

REVISIONS

No.	BY	DATE	DESCRIPTION	APPD
C		13.05.11	UPDATED REFERENCE DESIGN	

Scale

0 10m 20m 25m

1:500@A1 1:1000@A3

NOT FOR CONSTRUCTION

DISCLAIMER:
THIS DOCUMENT IS FOR THE PURPOSE OF BUSINESS CASE AND EIS DEVELOPMENT ONLY. THE DESIGN SHOWN ON THIS DRAWING IS CONSIDERED TO HAVE AN ACCURACY LEVEL APPROPRIATE FOR THE INTENDED PURPOSE OF THE REFERENCE DESIGN. THIS DOCUMENT USES DATA PROVIDED BY THIRD PARTIES WHICH HAS NOT BEEN INDEPENDENTLY VERIFIED. INFORMATION SHOULD BE REVIEWED DURING SUBSEQUENT PHASES OF THE PROJECT. ALL USE OF, OR RELIANCE UPON THIS DOCUMENT BY ANY THIRD PARTY IS AT THE RISK OF THAT THIRD PARTY.

DRAWN | CHECKED

LEAD DESIGN CONSULTANT
AECOM
AECOM Australia Pty Ltd A.B.N. 20 093 846 925

SUB-CONSULTANT
HASSELL
HASSELL Ltd A.B.N. 24 007 711 435

CrossRiverRail
Queensland Government

CROSS RIVER RAIL
ALBERT STREET STATION
STREET PLAN

Status: REFERENCE DESIGN
Drg. No. CCR-ALB-A-3002
Rev. C