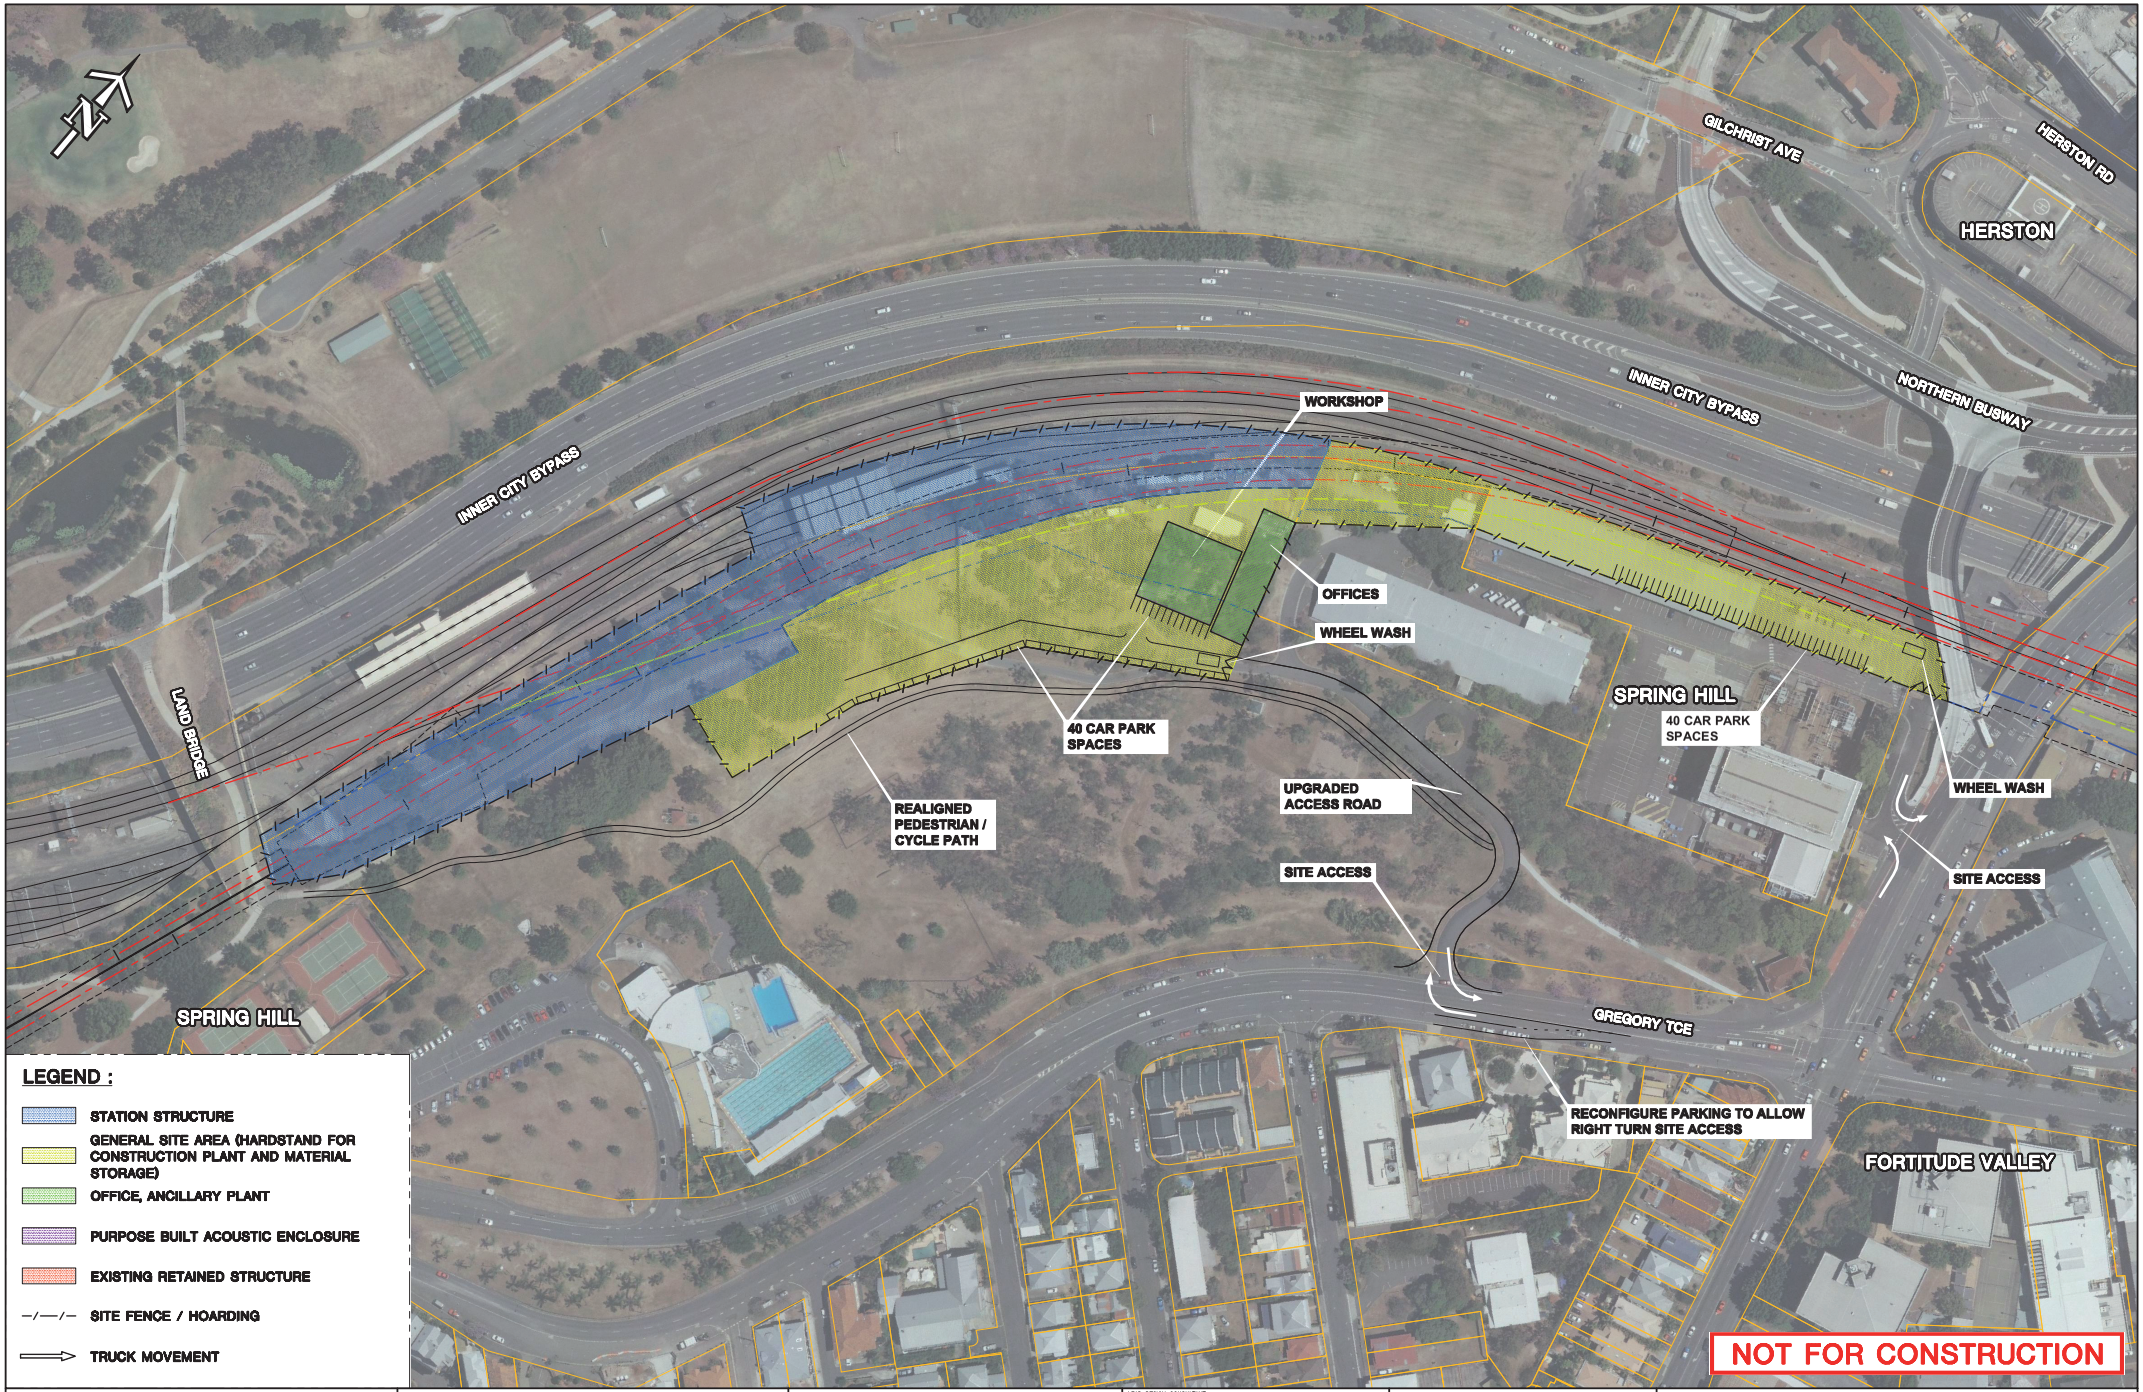

LEGEND :

- STATION STRUCTURE
- GENERAL SITE AREA (HARDSTAND FOR CONSTRUCTION PLANT AND MATERIAL STORAGE)
- OFFICE, ANCILLARY PLANT
- PURPOSE BUILT ACOUSTIC ENCLOSURE
- EXISTING RETAINED STRUCTURE
- SITE FENCE / HOARDING
- TRUCK MOVEMENT

This drawing is confidential and shall only be used for the purposes of this project.

REVISIONS

No.	BY	DATE	DESCRIPTION	APPD
C		13.05.11	UPDATED REFERENCE DESIGN	

Scale

SCALE A 0 10 20 30 40 50m

1:2000 (A3) 1:1000 (A1)

DISCLAIMER:
THIS DOCUMENT IS FOR THE PURPOSE OF BUSINESS CASE AND EIS DEVELOPMENT ONLY. THE DESIGN SHOWN ON THIS DRAWING IS CONSIDERED TO HAVE AN ACCURACY LEVEL APPROPRIATE FOR THE INTENDED PURPOSE OF THE REFERENCE DESIGN. THIS DOCUMENT USES DATA PROVIDED BY THIRD PARTIES WHICH HAS NOT BEEN INDEPENDENTLY VERIFIED. INFORMATION SHOULD BE REVIEWED DURING SUBSEQUENT PHASES OF THE PROJECT. ALL USE OF, OR RELIANCE UPON THIS DOCUMENT BY ANY THIRD PARTY IS AT THE RISK OF THAT THIRD PARTY.

DRAWN | CHECKED

Cad ref: z:\MegaProjects\60145303\5. CADD\5.3 Working\5.3.6 Reference Design\DWG\Drawings\CRR-NPL-W-5000.dwg
Last modified: 11 May 11 - 17:34

LEAD DESIGN CONSULTANT
AECOM
AECOM Australia Pty Ltd A.B.N. 20 093 846 925

SUB-CONSULTANT

CrossRiverRail
Queensland Government

CROSS RIVER RAIL – DETAILED FEASIBILITY PHASE

NORTHERN PORTAL
UNDERGROUND WORKS CONSTRUCTION SITE

Status: REFERENCE DESIGN | Drg No.: CRR-NPL-W-5000 | Rev.: C