


NOT FOR CONSTRUCTION

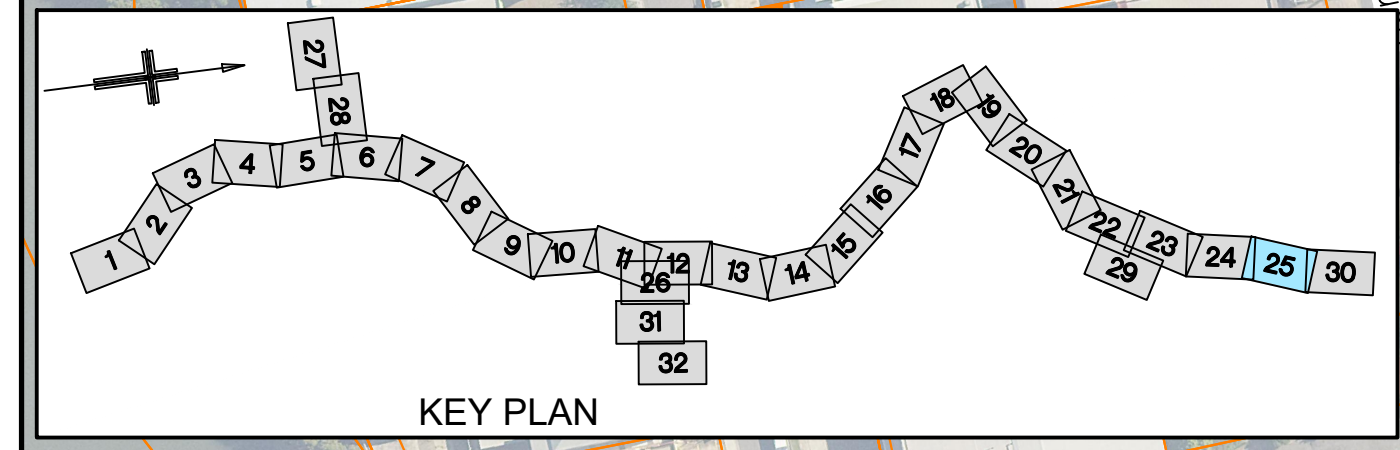

LEGEND									
	CRR TRACK		EXISTING SURFACE PLATFORM		CUT AND COVER STRUCTURE		TROUGH STRUCTURE		TBM TUNNEL
	PROPOSED SURFACE TRACK		CUT AND COVER STRUCTURE		TROUGH STRUCTURE		TBM TUNNEL		MINED TUNNEL
	EXISTING RAIL CENTRELINE TO BE REMOVED		TBM TUNNEL		MINED TUNNEL		STATION CAVERN		CROSS PASSAGE
	EXISTING STANDARD LOT		STATION CAVERN		CROSS PASSAGE		RAIL CORRIDOR BOUNDARY		TEMPORARY ADIT / CAVERN
	EXISTING VOLUMETRIC LOT		RAIL CORRIDOR BOUNDARY		TEMPORARY ADIT / CAVERN		NEW SURFACE PLATFORM		
	RAIL CORRIDOR BOUNDARY								
	NEW SURFACE PLATFORM								

CAD FILES				CRRDA Drg. No. CRR-0003-CD-GA-225				BRISBANE CITY CROSS RIVER RAIL CHANGED PROJECT 9				GENERAL ARRANGEMENT SHEET 25							
F	REVISED TO SUIT PUBLIC CONSULTATION COMMENTS		15.03.21	Associated Job Nos	Survey Data	Scales		Reference Points				ENGINEERING CERTIFICATION (RPEQ)				Job No.			
E	RFPC9 ISSUE		30.10.20	Datum	BCSG02														
D	RFPC8 ISSUE		24.07.20	Auxiliary Drg Nos	Horiz. Grid														
C	RFPC7 ISSUE		08.05.20	Height Origin															
B	MINOR REVISIONS TO RFPC4 ISSUE		29.04.19	Survey Books		NOT TO SCALE		Preceding RP	Dist. to start of job (km)	From start to end of job	From end to Following RP	Following RP	Drawn	ENG. AREA	NAME	SIGNATURE	NO.	DATE	Contract No.
A	RFPC4 ISSUE		24.04.19										Designed						Drawing No.
Revisions/Descriptions				Certification	Date														Series Number
				Microfiled				Through Chainage from								of			
																MRR_Detail (02/14)			