


NOT FOR CONSTRUCTION

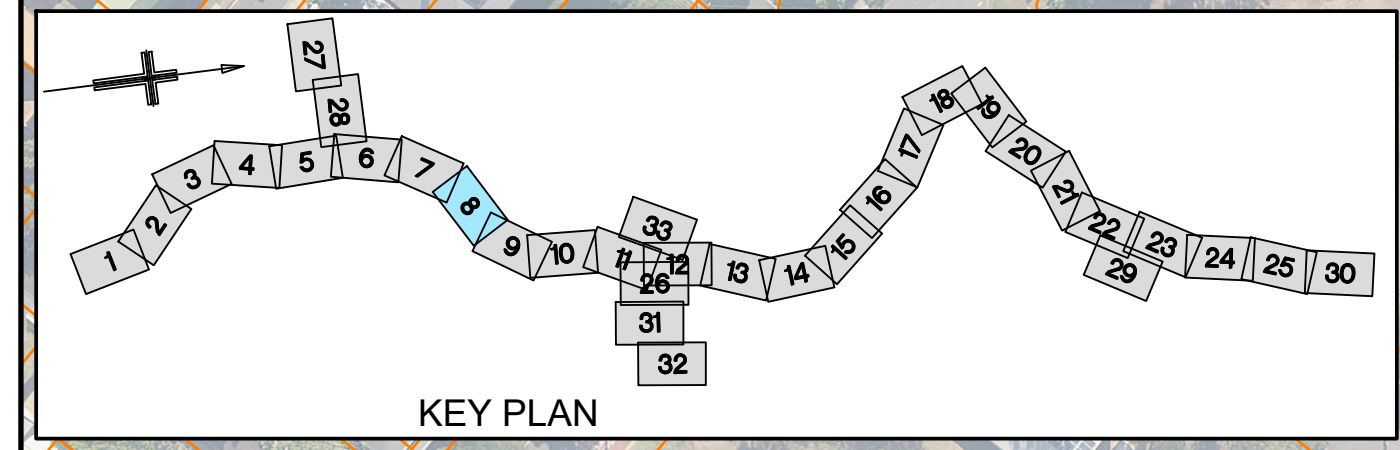

|                        |                                
|------------------------|--------------------------------|--|---------------|------|--------------------|---------------|---------------------------------------------------------|--------|-----------------------|----------------------------|--------------------------|----------------------------------|--------------|----------------------------------|------|--------------------|---------|---|---------------------------------------------------------------------------------------|--|--|--|--|--|
|                        |                                |  |               |      | Associated Job Nos | Survey Data   |                                                         | Scales | BRISBANE CITY         |                            |                          |                                  |              | PROPERTY IMPACT PLANS<br>SHEET 8 |      |                    |         |   |  |  |  |  |  |  |
| E                      | RFPC9 ISSUE                    |  | 30.10.20      |      |                    | Datum         | BCSG02                                                  |        | CROSS RIVER RAIL      |                            |                          |                                  |              |                                  |      |                    |         |   |                                                                                       |  |  |  |  |  |
| D                      | RFPC8 ISSUE                    |  | 24.07.20      |      | Auxiliary Drg Nos  | Horiz. Grid   | CHANGED PROJECT 9                                       |        |                       |                            |                          |                                  |              |                                  |      |                    |         |   |                                                                                       |  |  |  |  |  |
| C                      | RFPC7 ISSUE                    |  | 08.05.20      |      |                    | Height Origin | Reference Points                                        |        |                       |                            |                          |                                  |              |                                  |      |                    |         |   |                                                                                       |  |  |  |  |  |
| B                      | MINOR REVISIONS TO RFPC4 ISSUE |  | 29.04.19      |      |                    
| A                      | RFPC4 ISSUE                    |  | 24.04.19      |      |                    | Survey Books  | Dimensions shown in metres except where shown otherwise |        | Preceding RP          | Dist. to start of job (km) | From start to end of job | From end to Following RP         | Following RP |                                  |      |                    |         |   |                                                                                       |  |  |  |  |  |
| Revisions/Descriptions |                                |  | Certification | Date | Microfilied        |               |                                                         |        | Through Chainage from |                            | Drawn                    | ENGINEERING CERTIFICATION (RPEQ) |              |                                  |      |                    | Job No. |   |                                                                                       |  |  |  |  |  |
|                        |                                |  |               |      |                    |               |                                                         |        |                       |                            | ENG. AREA                | NAME                             | SIGNATURE    | NO.                              | DATE | Contract No.       |         |   |                                                                                       |  |  |  |  |  |
|                        |                                |  |               |      |                    |               |                                                         |        |                       |                            | Designed                 |                                  |              |                                  |      | Drawing No.        |         | E |                                                                                       |  |  |  |  |  |
|                        |                                |  |               |      |                    |               |                                                         |        |                       |                            |                          |                                  |              |                                  |      | Series Number      | of      |   |                                                                                       |  |  |  |  |  |
|                        |                                |  |               |      |                    |               |                                                         |        |                       |                            |                          |                                  |              |                                  |      | MRR_Detail (02/14) |         |   |                                                                                       |  |  |  |  |  |
| CAD FILES              |                                |  