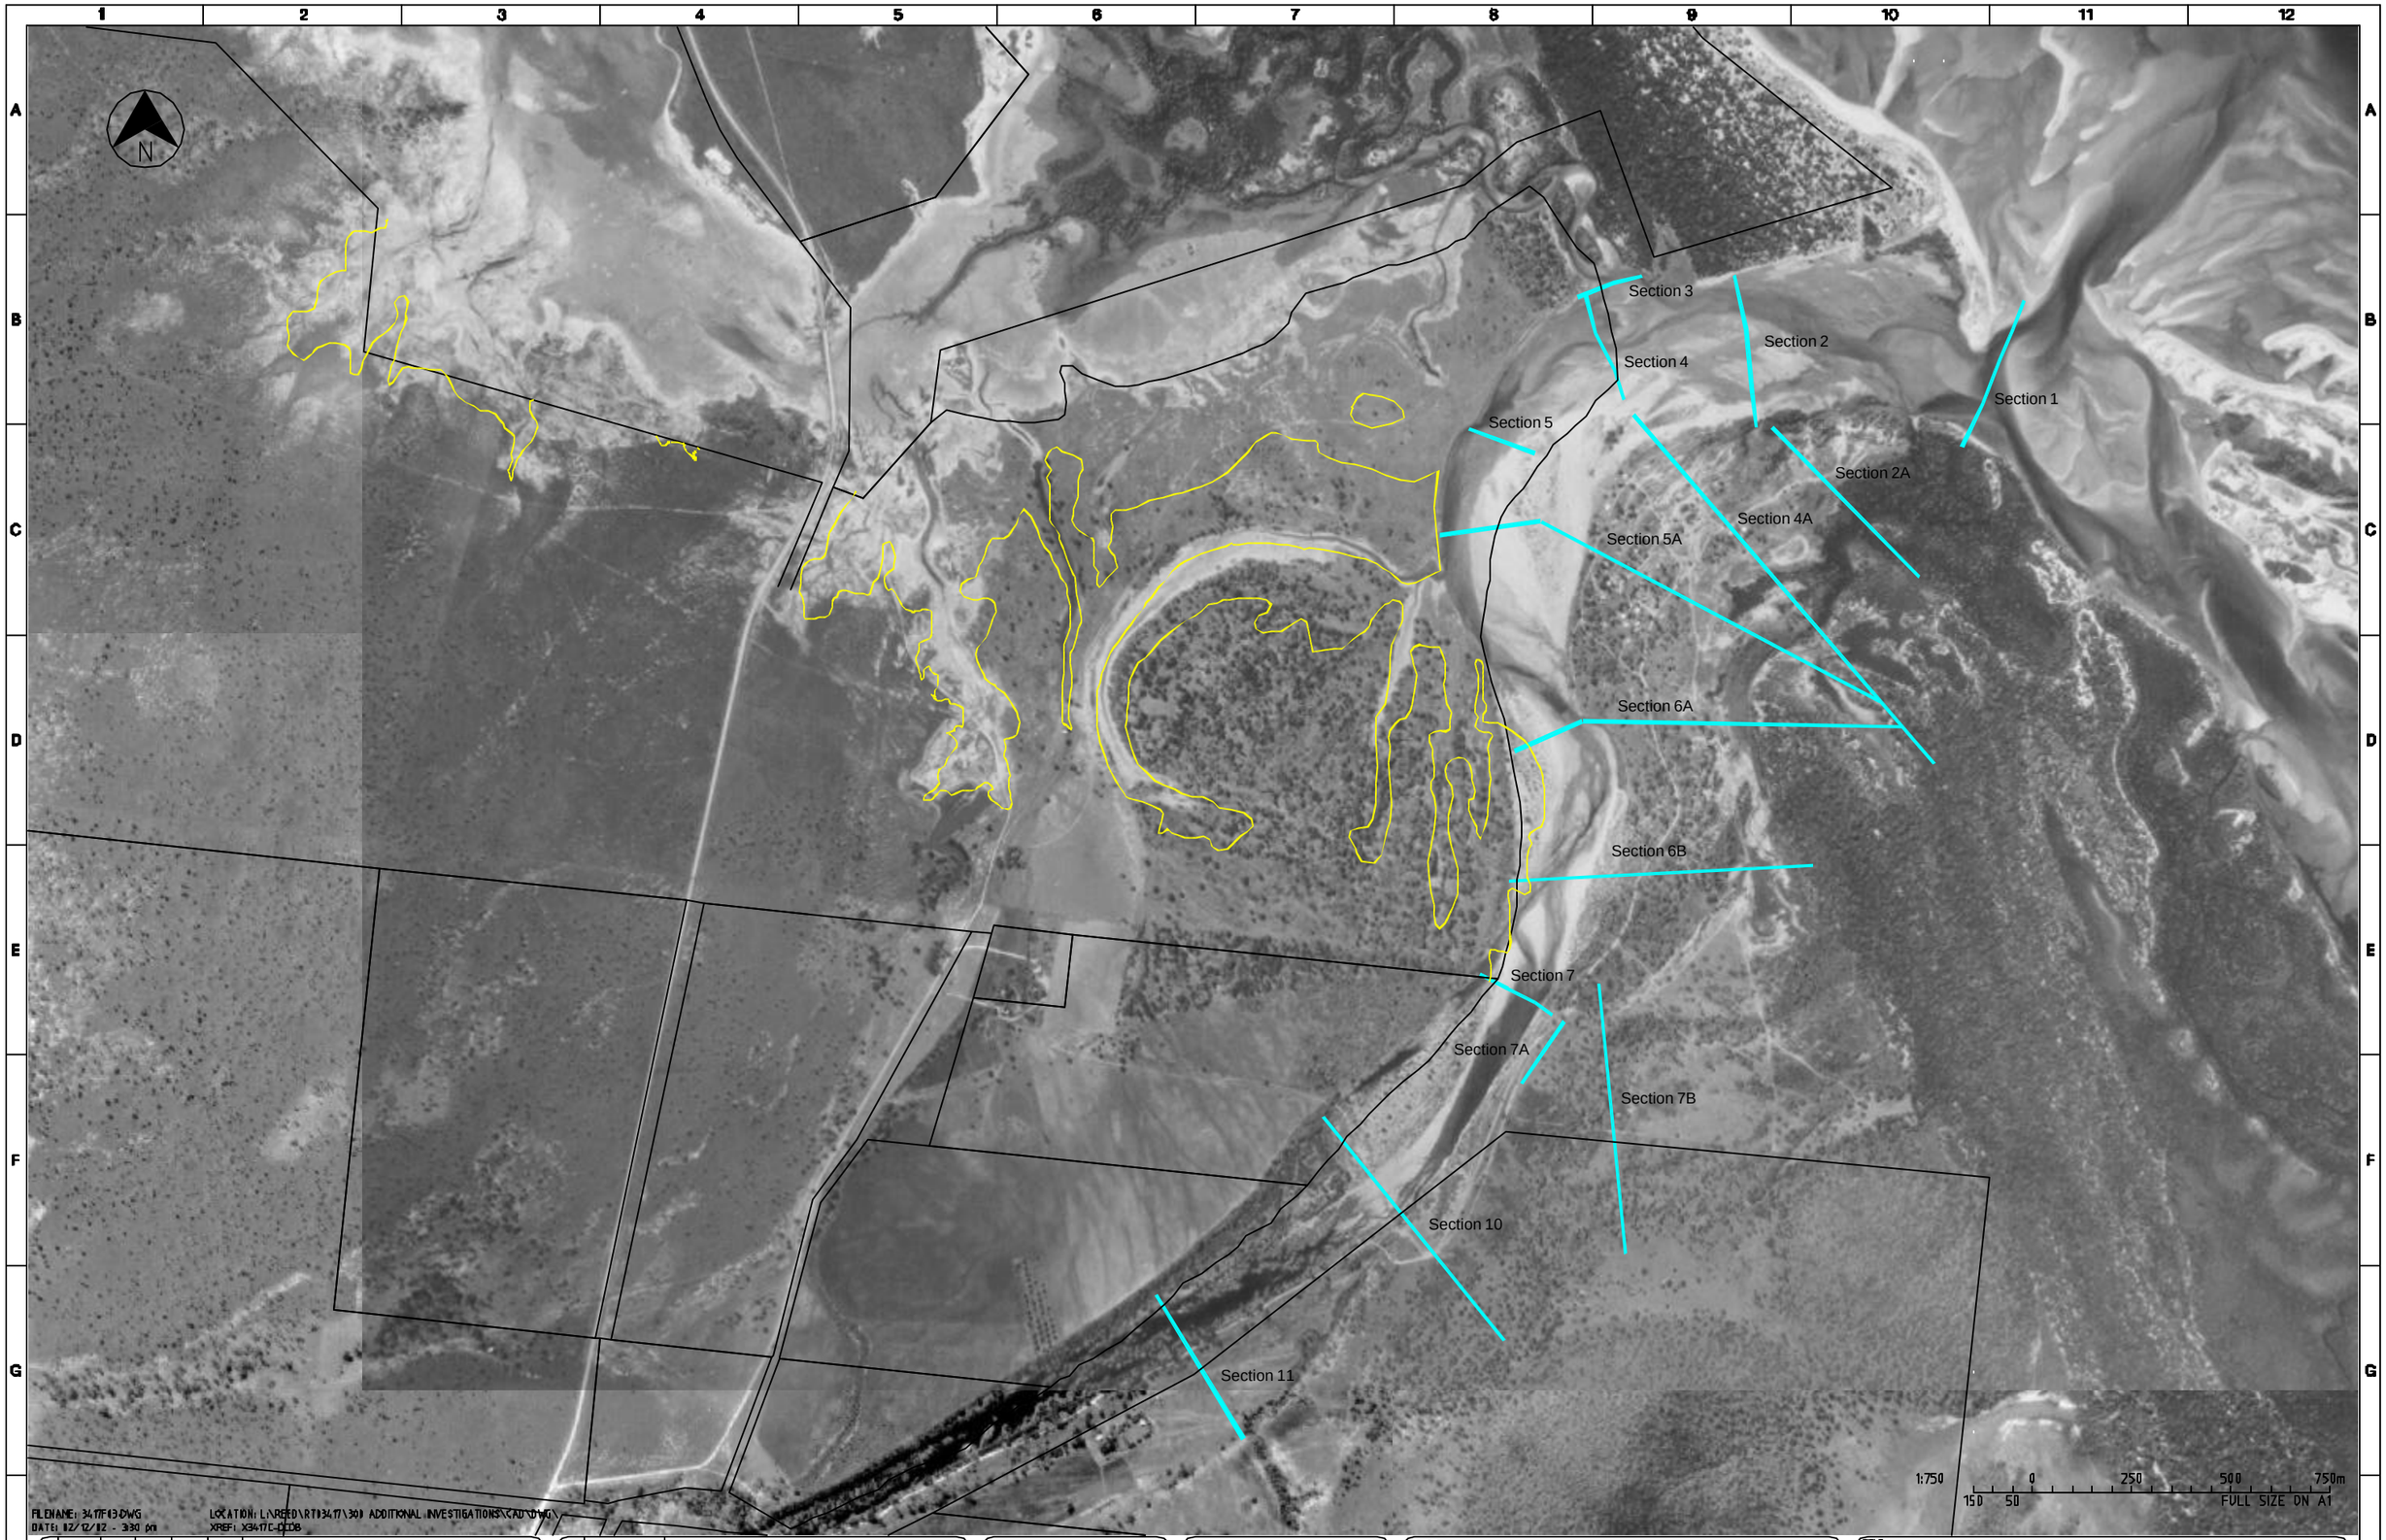

FILENAME: 3417F13.DWG
DATE: 12/12/12 - 3:30 pm
LOCATION: L:\REED\RT03417\300 ADDITIONAL INVESTIGATIONS\CAD\DWG\
XREF: X3417C-DCDB

No	DATE	DRAFTING CHECK	DESIGN REVIEW	REV'D PJ.MGR	APP'D PJ.DIR	AMENDMENT
A	12.12.12	---	---	---	---	ORIGINAL ISSUE

No	DRAWING NUMBER	REFERENCE DRAWING TITLE

SINCLAIR KNIGHT MERZ
Sinclair Knight Merz Pty Ltd
ACN. 001 024 095
389 Ann Street
Brisbane QLD 4000 Australia
Telephone (07) 3244 7100
Facsimile (07) 3244 7300

CLIENT: PACIFIC REEF RESORTS
PROJECT: ELLIOT RIVER FLOOD MODELLING

DRAFTER	DRAFTING CHECK	REVIEWED PROJECT MANAGER	APPROVED PROJECT DIRECTOR
PDK	TK		
DESIGNED	DESIGN REVIEW		
---	---		

TITLE
GUTHALUNGRA PROPOSED PRAWN FARM
ELLIOT RIVER CROSS SECTIONS

SCALE	SKM PROJECT No	DRAWING No	AMDT
1:7500 IA11	RT03417.300	FIGURE 3	A