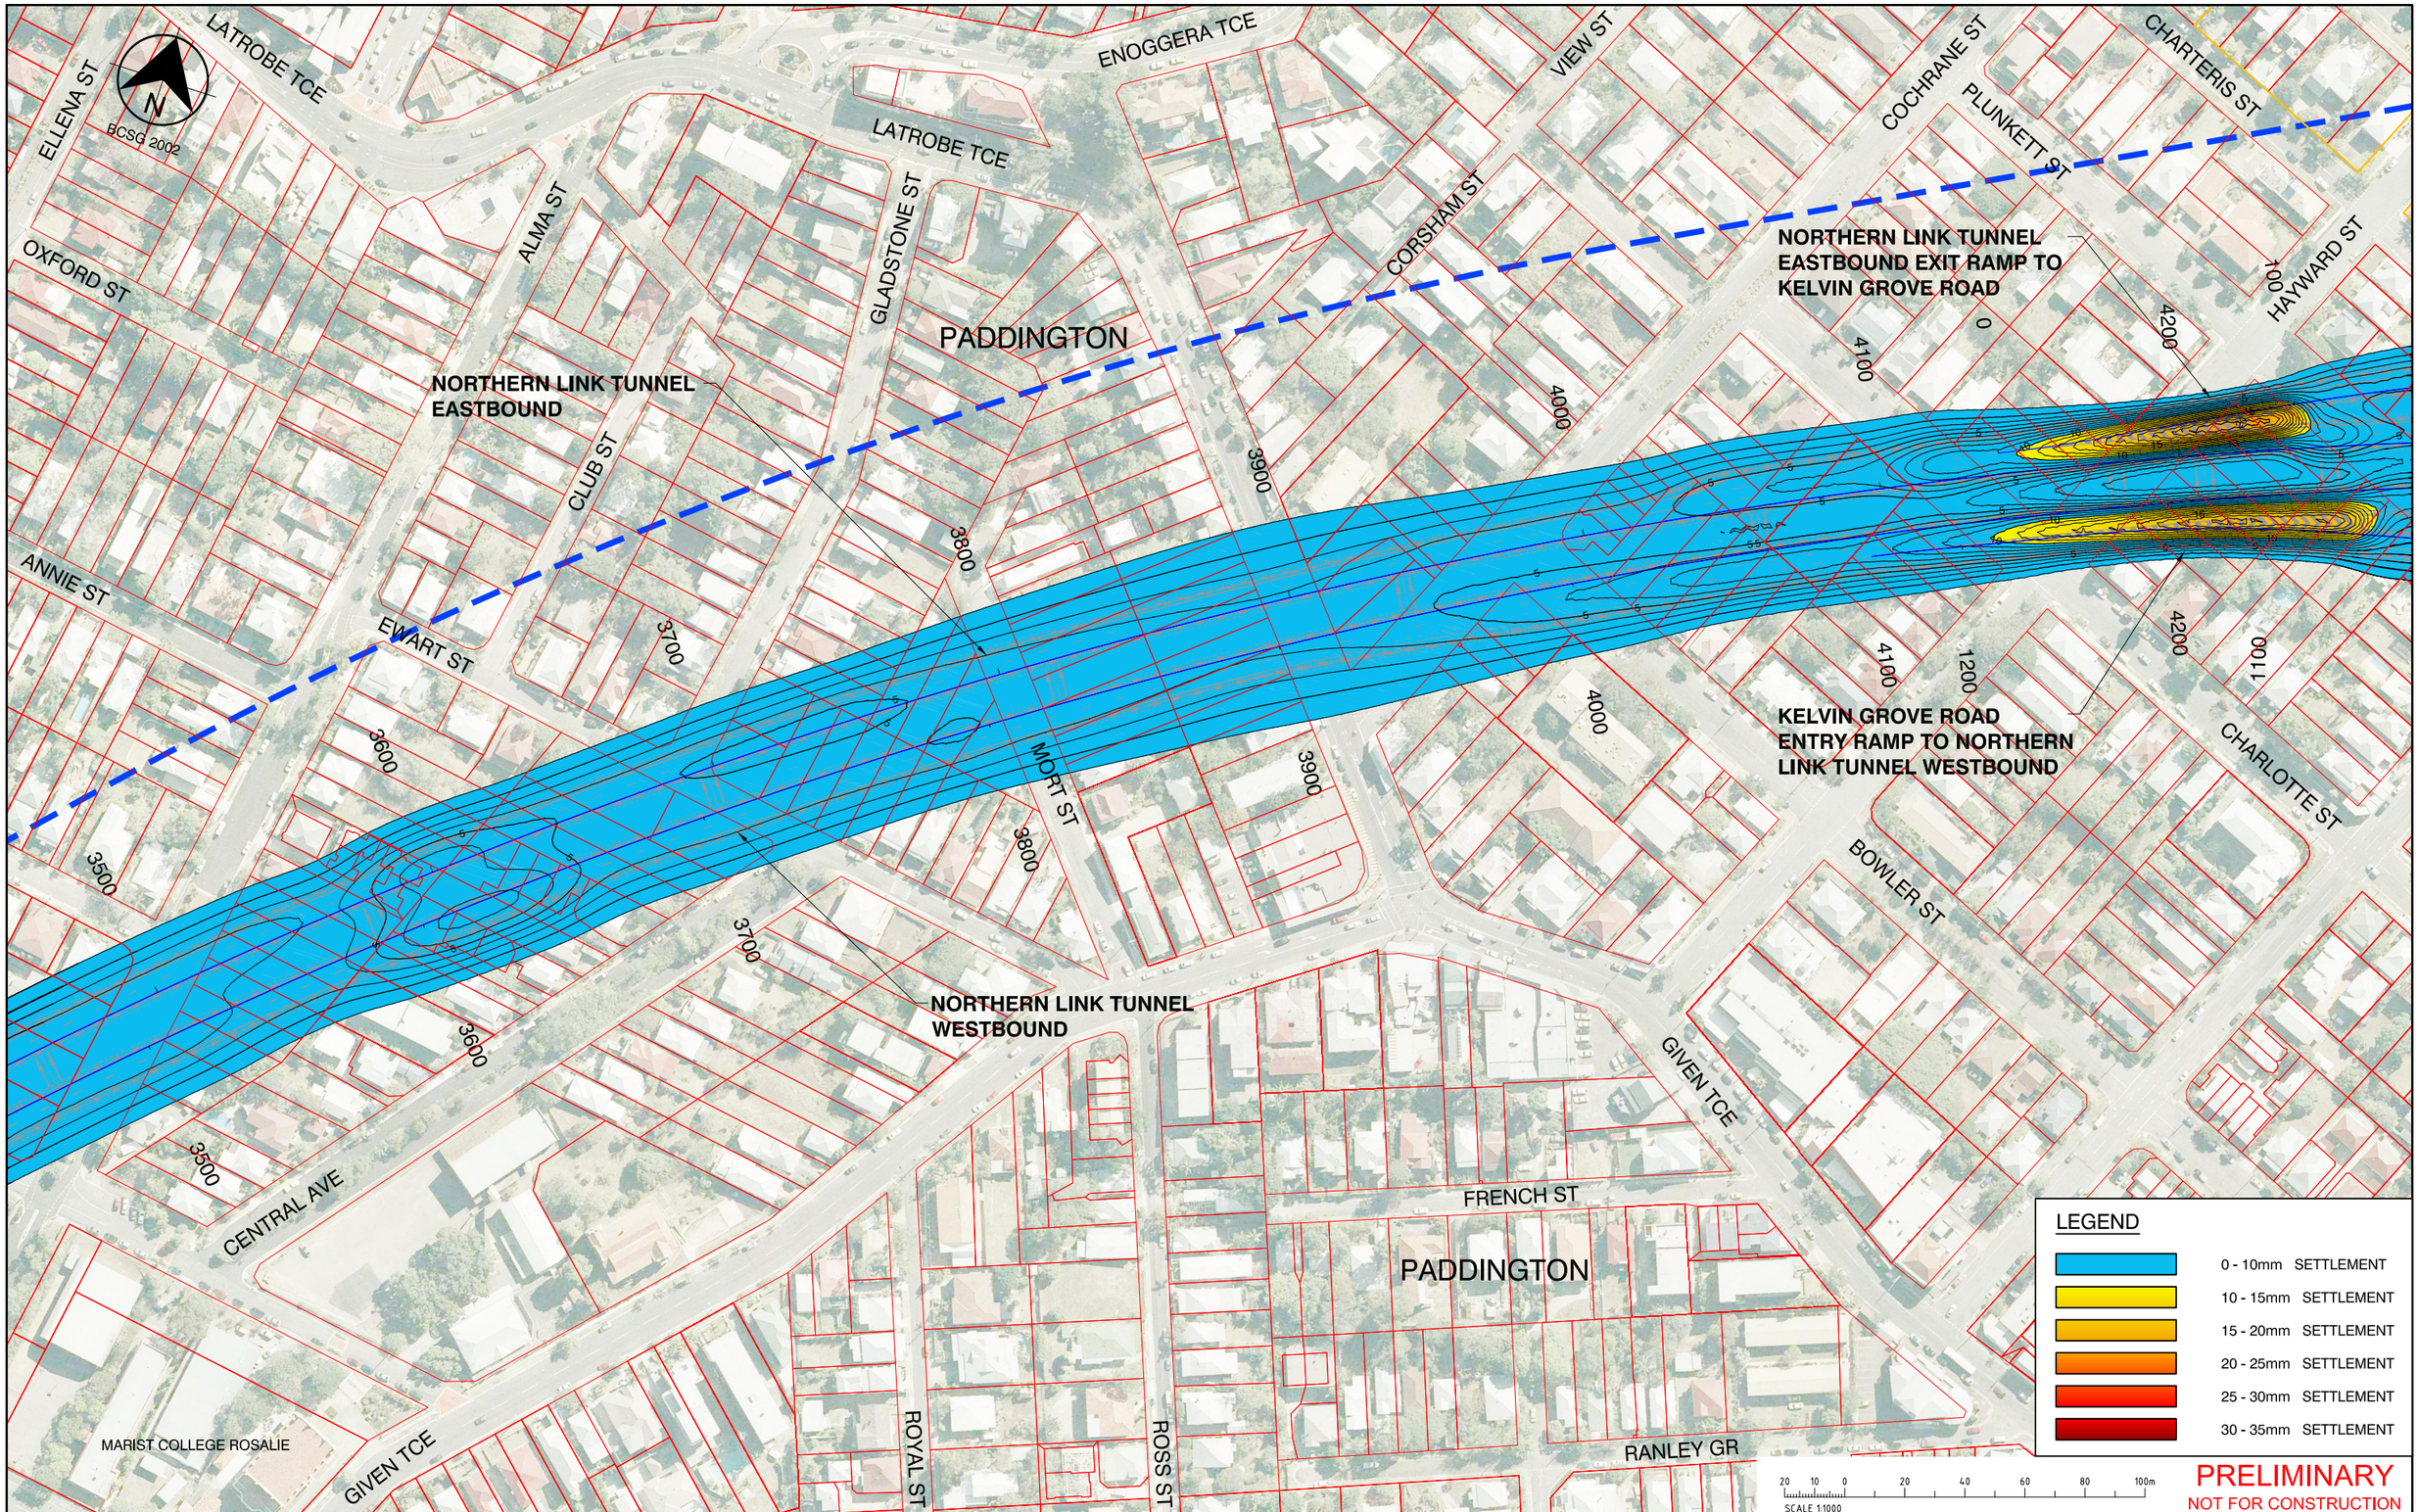

Rev.	Date	Revision Details
A	Sept 08	EIS Reference Project Design

northern link

SKM Connell Wagner JOINT VENTURE

Dedicated to a better Brisbane

EIS REFERENCE PROJECT
Northern Link
Estimated Tunnel Settlement Contours
(Plan 4 of 7)

Project No. 24531-003-01

Scale Half Size 1:2000 Full Size 1:1000

Sketch No. EIS-SC-04 Rev. A

20 10 0 10 20 30 40 50 100mm