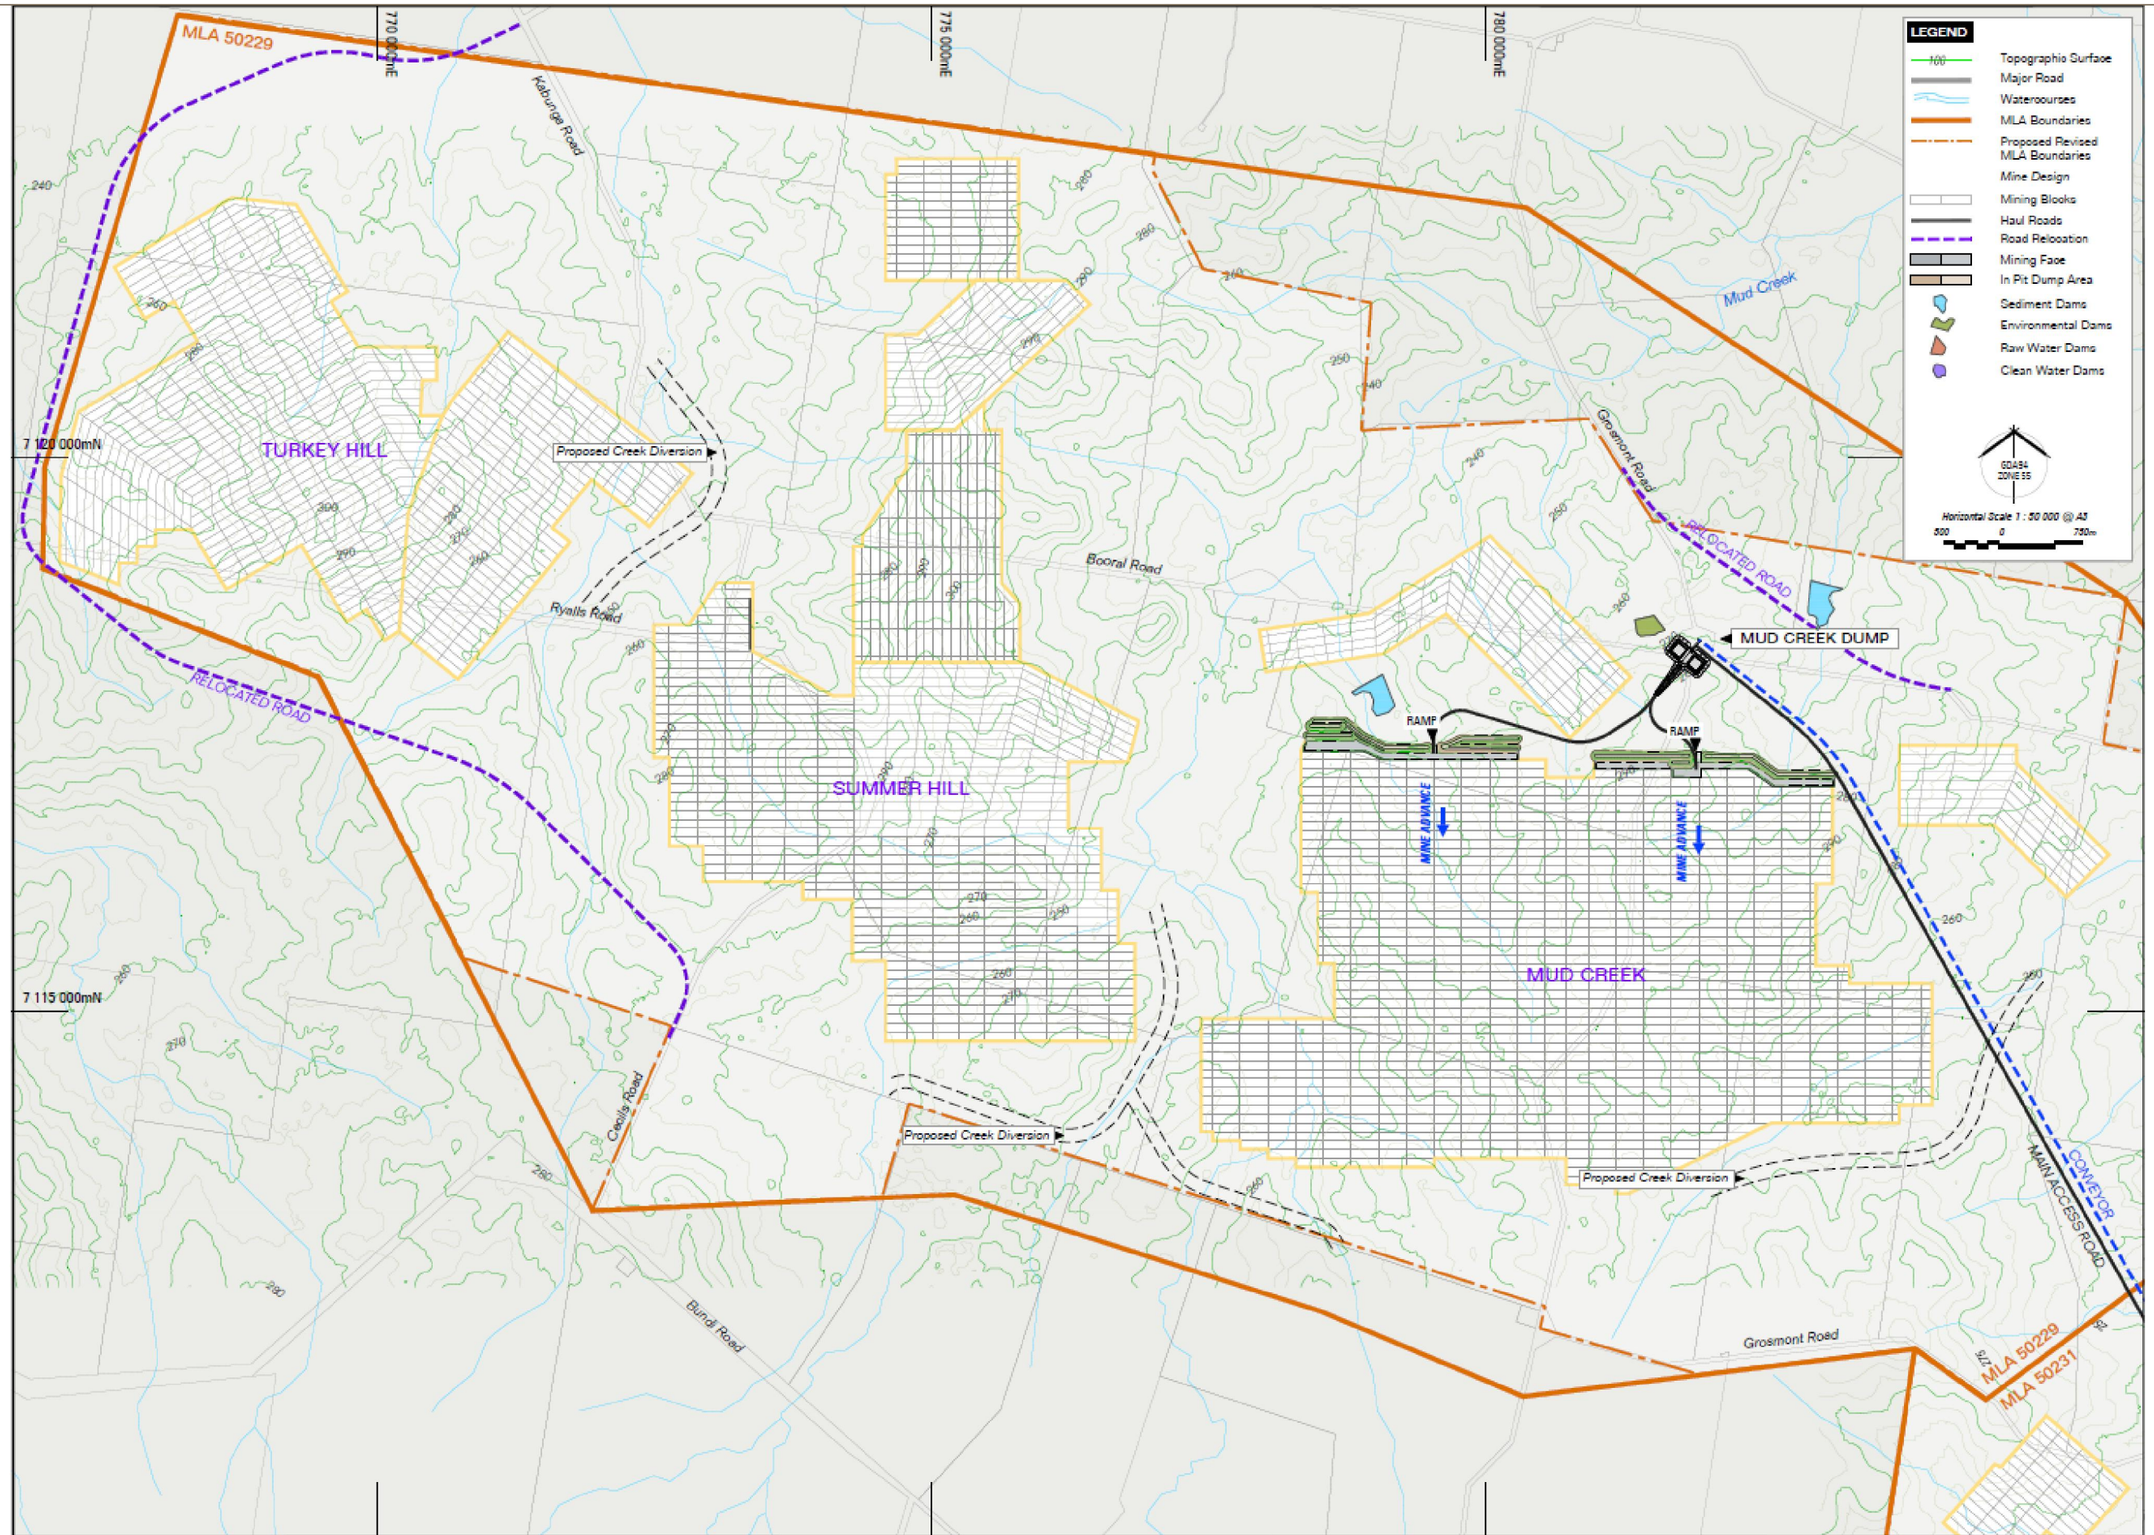

xstrata coal

Figure 6-7-SV1.3

Year 5 Excavation & Refill Plan for MLA 50229