
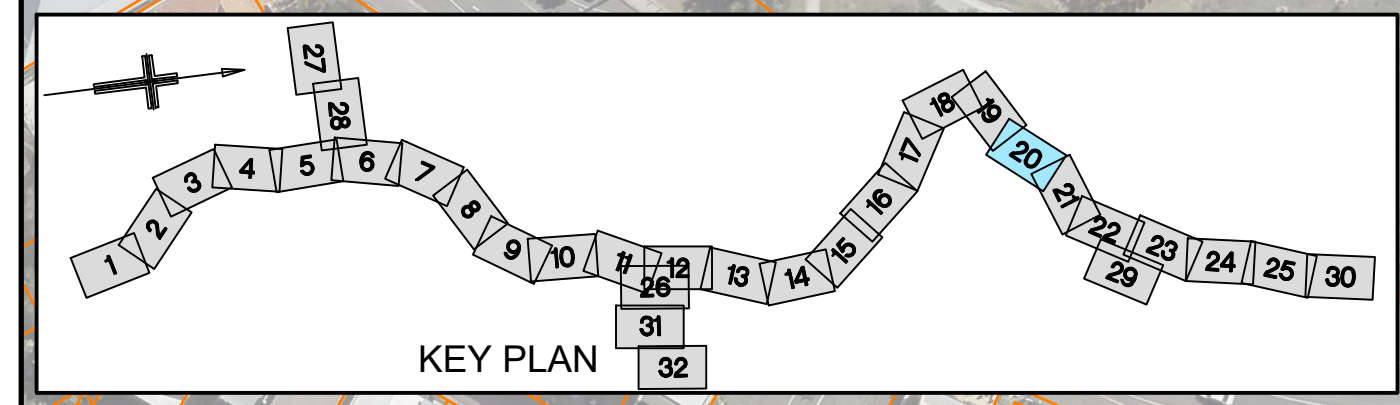


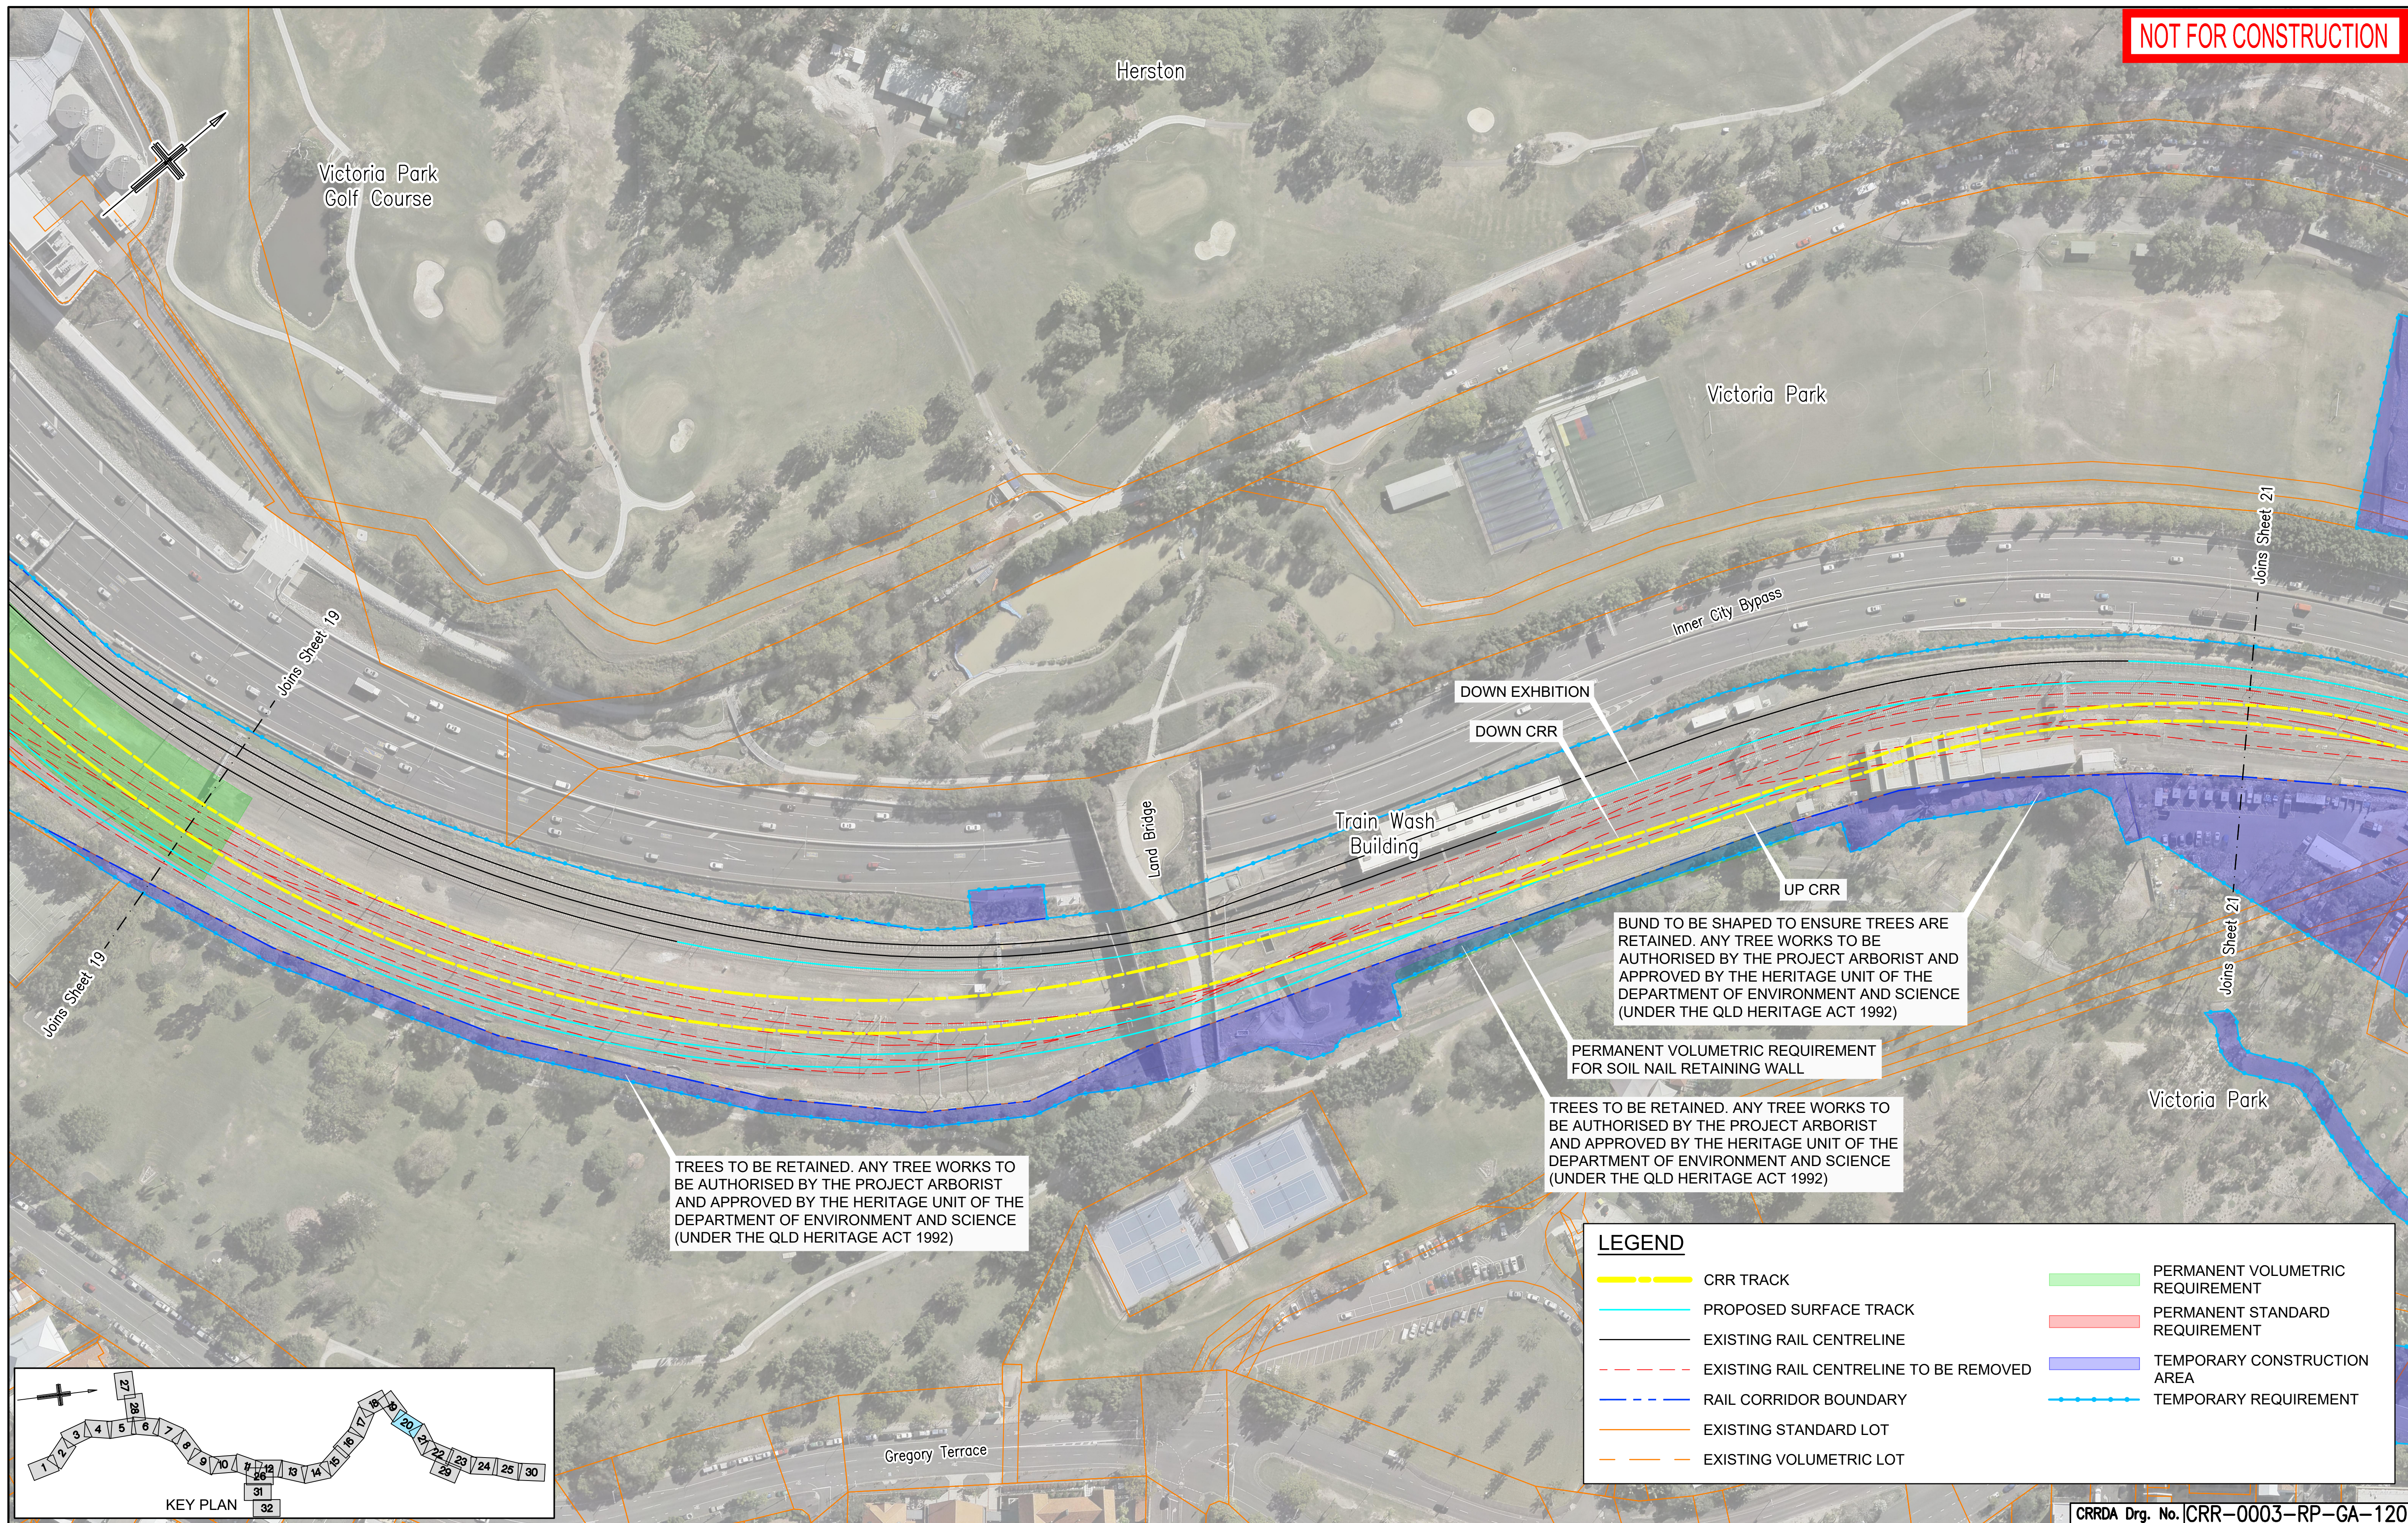

LEGEND	
	CRR TRACK
	PROPOSED SURFACE TRACK
	EXISTING RAIL CENTRELINE
	EXISTING RAIL CENTRELINE TO BE REMOVED
	RAIL CORRIDOR BOUNDARY
	EXISTING STANDARD LOT
	EXISTING VOLUMETRIC LOT
	PERMANENT VOLUMETRIC REQUIREMENT
	PERMANENT STANDARD REQUIREMENT
	TEMPORARY CONSTRUCTION AREA
	TEMPORARY REQUIREMENT

				Associated Job Nos	Survey Data		Scales	BRISBANE CITY					PROPERTY IMPACT PLANS SHEET 20										
						Datum		BCSG02	CROSS RIVER RAIL														
				Auxiliary Drg Nos	Horiz. Grid			CHANGED PROJECT 8															
D	RFP C8 ISSUE				24.07.20			Reference Points					Drawn	ENGINEERING CERTIFICATION (RPEQ)					Job No.				
C	RFP C7 ISSUE				08.05.20									PRECEDING					ENG. AREA	NAME	SIGNATURE	NO.	DATE
B	MINOR REVISIONS TO RFP C4 ISSUE			29.04.19		Height Origin		Preceding RP	Dist. to start of job (km)	From start to end of job	From end to Following RP	Following RP	Designed						Drawing No.		D		
A	RFP C4 ISSUE			24.04.19		Survey Books													Series Number		of		
Revisions/Descriptions				Certification	Date	Microfiled	Dimensions shown in metres except where shown otherwise															MRR_Detail (02/14)	
CAD FILES								Through Chainage from															