
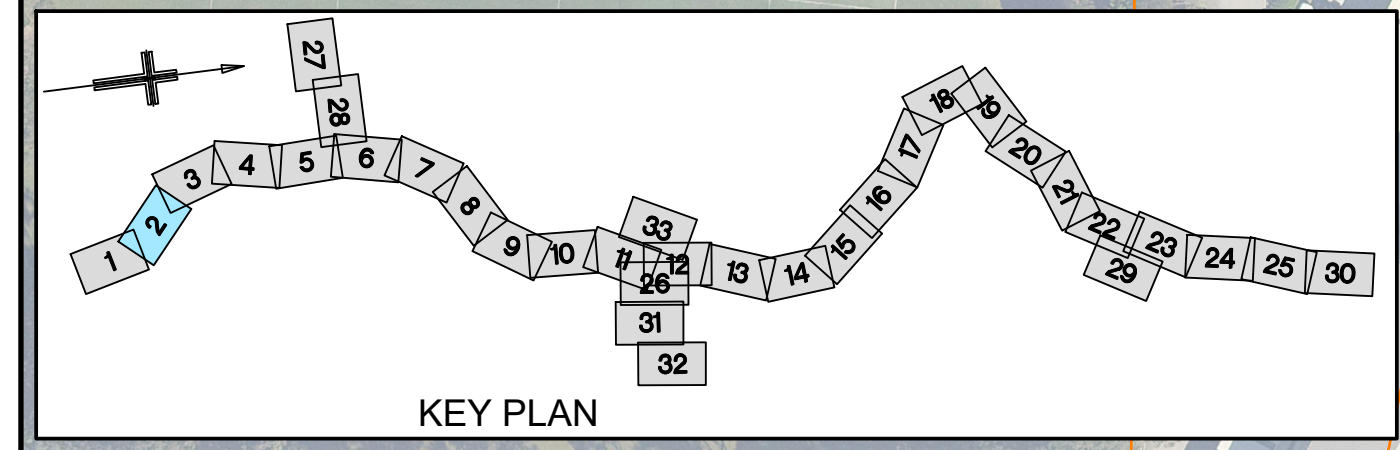


NOT FOR CONSTRUCTION

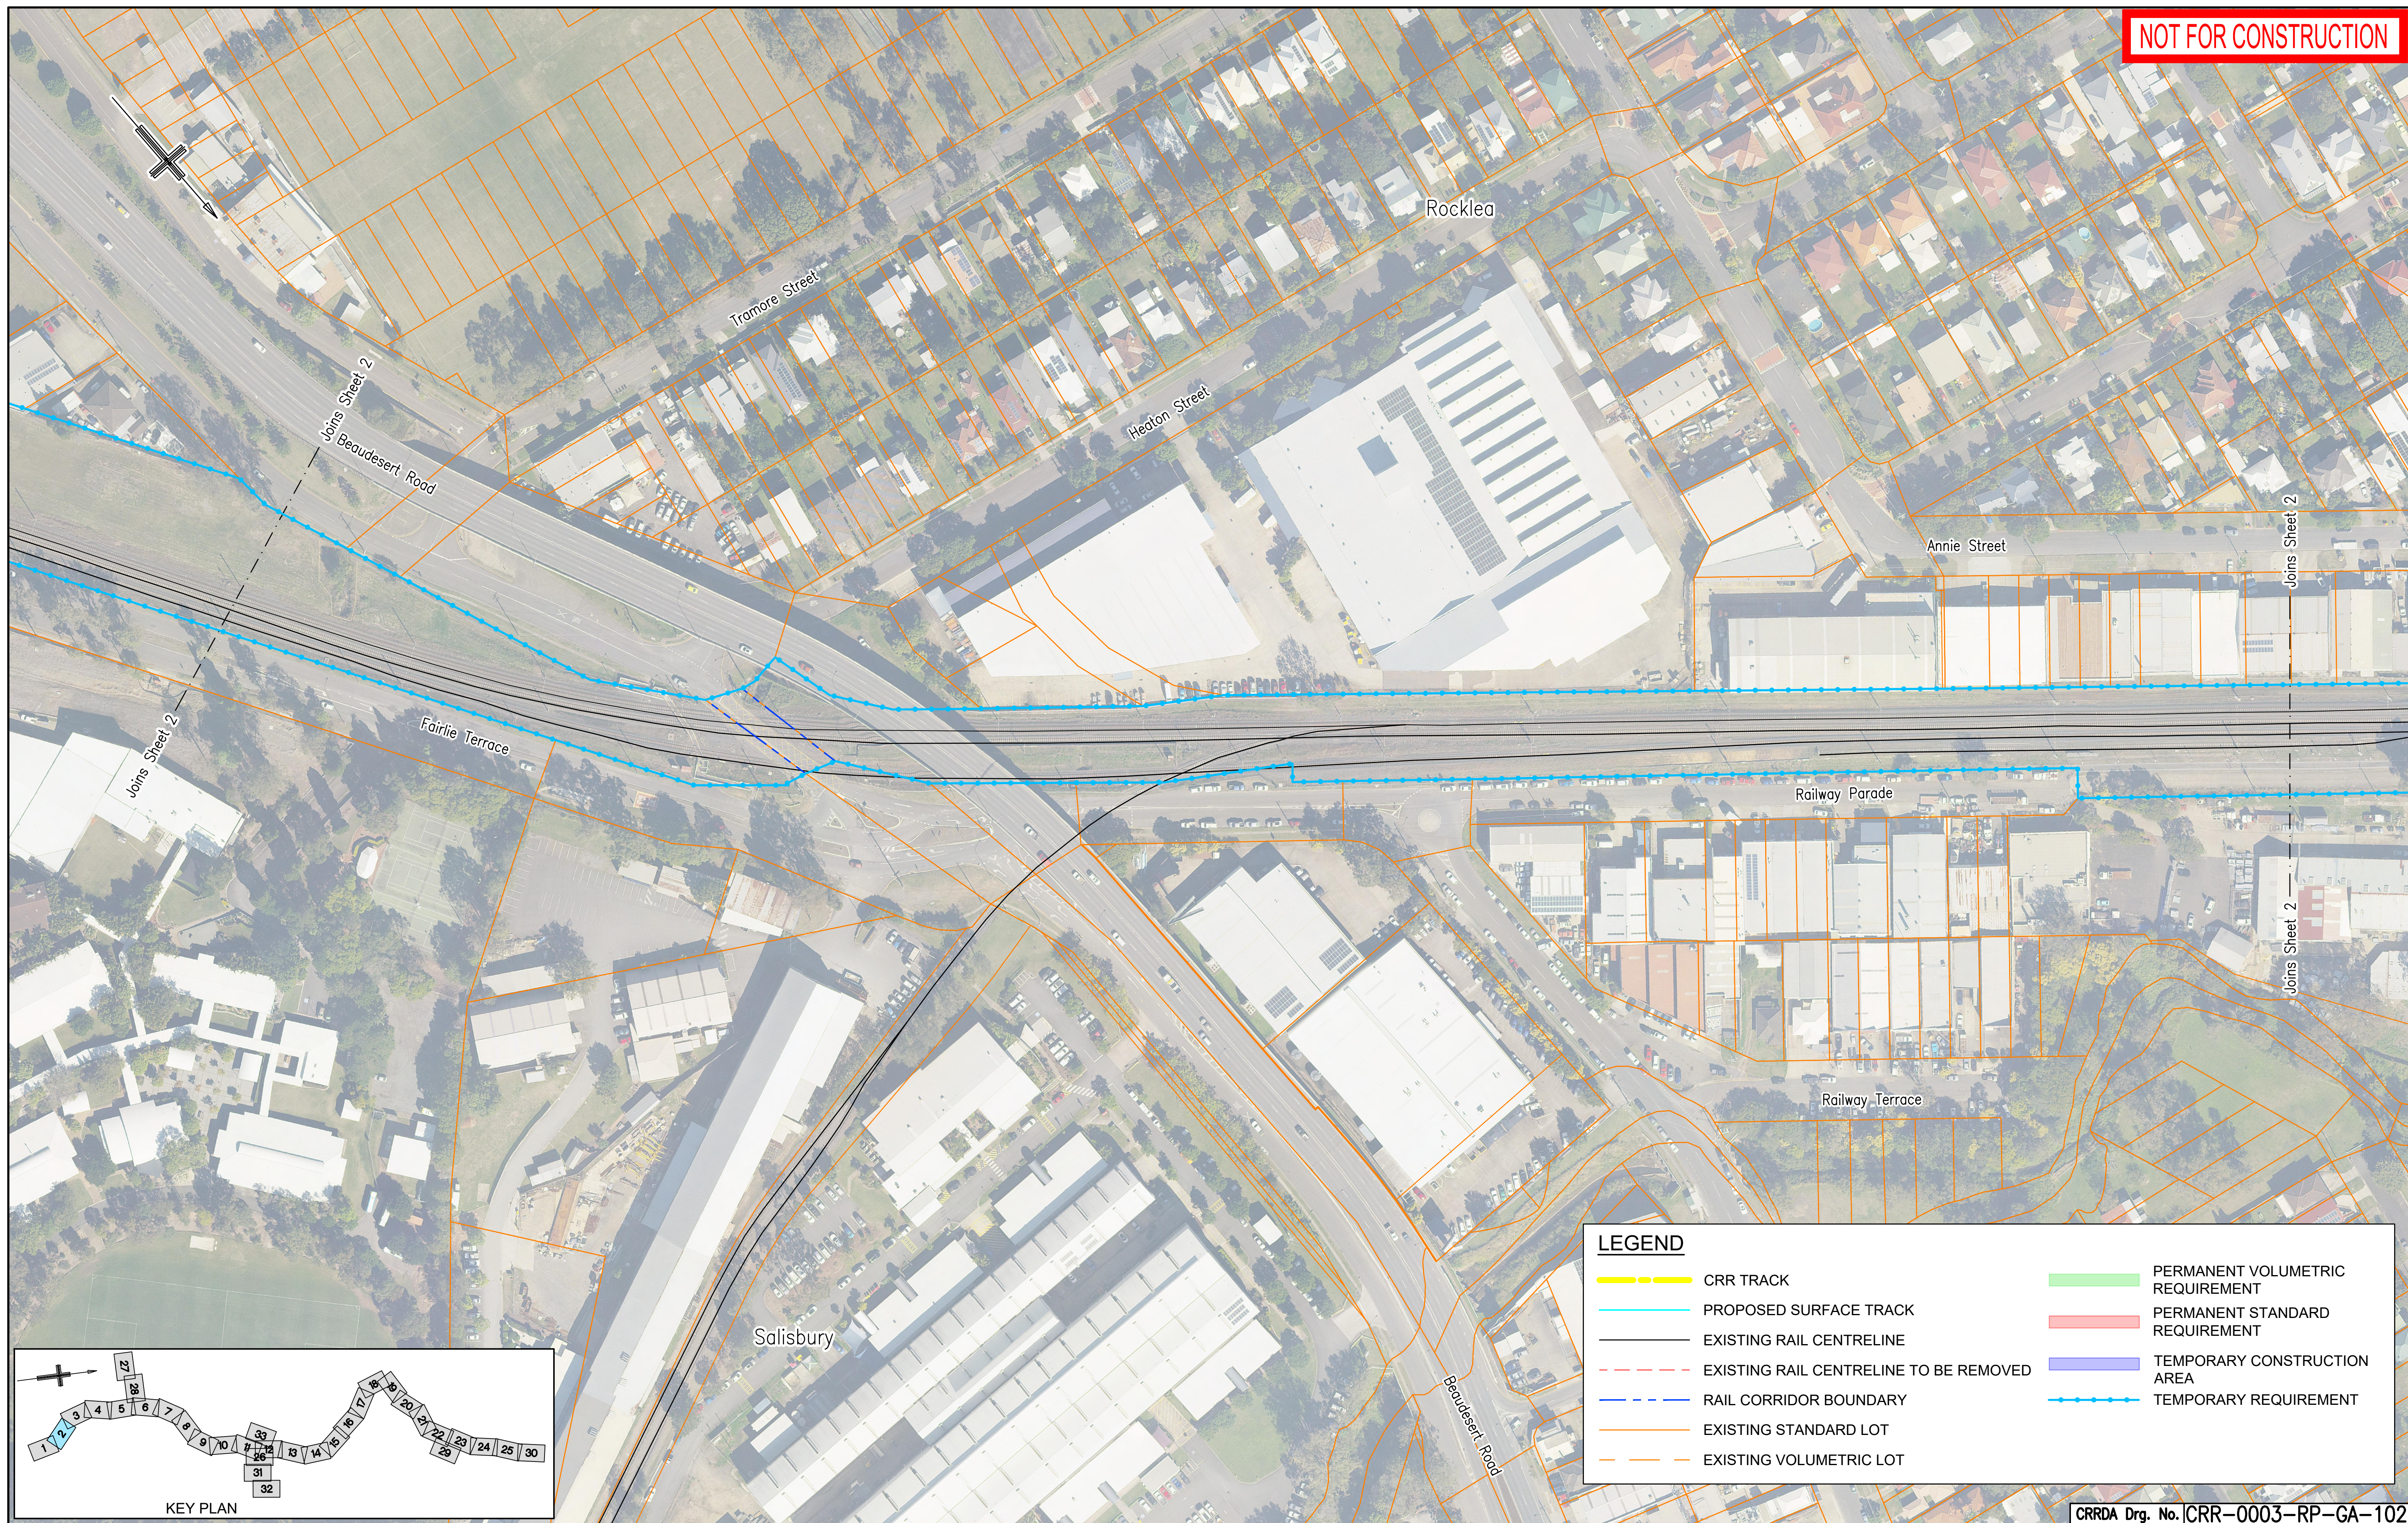

					Associated Job Nos	Survey Data		Scales NOT TO SCALE Dimensions shown in metres except where shown otherwise	BRISBANE CITY					PROPERTY IMPACT PLANS SHEET 2						
E	RFPC9 ISSUE		30.10.20		Datum	BCSG02			CROSS RIVER RAIL											
D	RFPC8 ISSUE		24.07.20	Auxiliary Drg Nos	Horiz. Grid				CHANGED PROJECT 9											
C	RFPC7 ISSUE		08.05.20		Height Origin				Reference Points											
B	MINOR REVISIONS TO RFPC4 ISSUE		29.04.19		Survey Books				Preceding RP	Dist. to start of job (km)	From start to end of job	From end to Following RP	Following RP							
A	RFPC4 ISSUE		24.04.19																	
Revisions/Descriptions					Certification	Date	Microfiled		Through Chainage from					Drawn	ENGINEERING CERTIFICATION (RPEQ)					Job No.
													ENG. AREA	NAME	SIGNATURE	NO.	DATE	Contract No.		
												Designed						Drawing No.		E
																		Series Number		of
																		MRR_Detail (02/14)		