



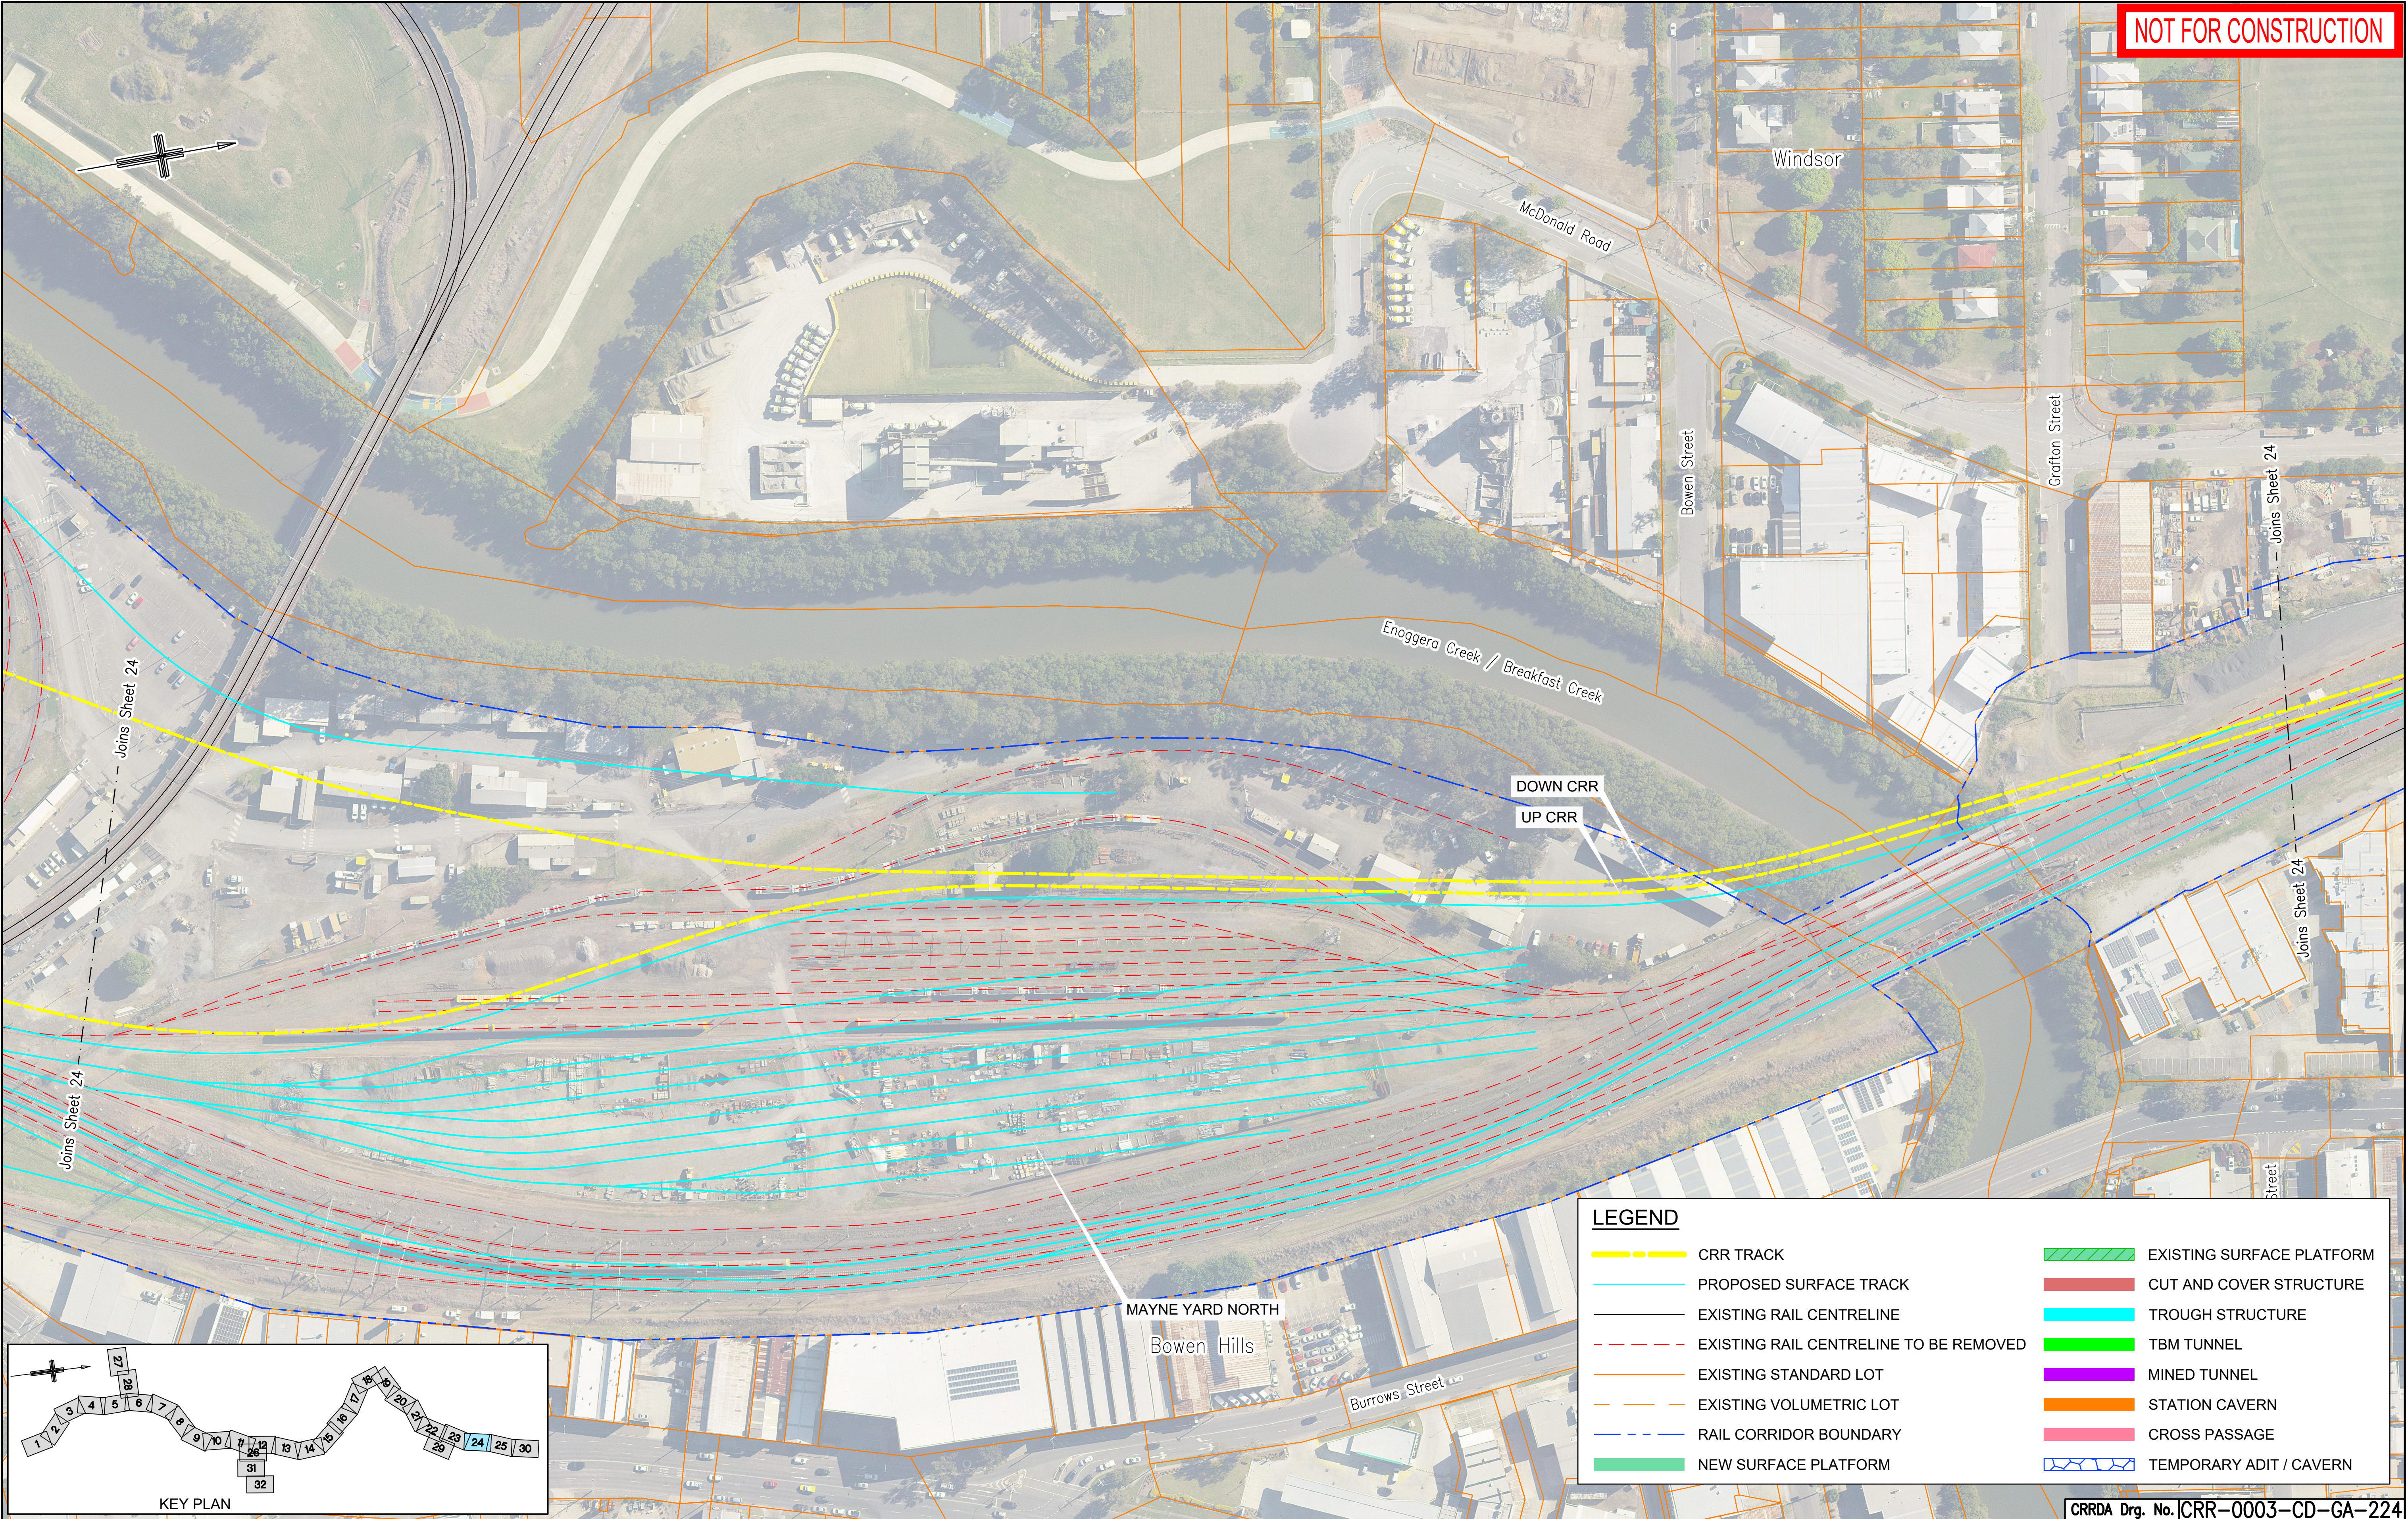

NOT FOR CONSTRUCTION

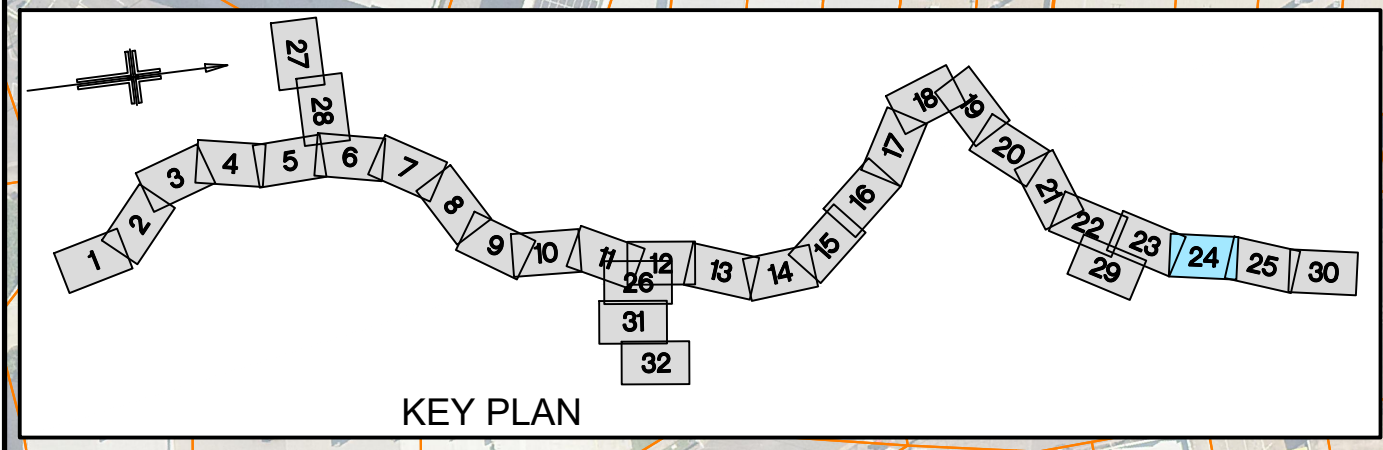

LEGEND									
	CRR TRACK		EXISTING SURFACE PLATFORM		CUT AND COVER STRUCTURE		TROUGH STRUCTURE		TBM TUNNEL
	PROPOSED SURFACE TRACK		CUT AND COVER STRUCTURE		TROUGH STRUCTURE		TBM TUNNEL		MINED TUNNEL
	EXISTING RAIL CENTRELINE		CUT AND COVER STRUCTURE		TROUGH STRUCTURE		TBM TUNNEL		MINED TUNNEL
	EXISTING RAIL CENTRELINE TO BE REMOVED		CUT AND COVER STRUCTURE		TROUGH STRUCTURE		TBM TUNNEL		MINED TUNNEL
	EXISTING STANDARD LOT		CUT AND COVER STRUCTURE		TROUGH STRUCTURE		TBM TUNNEL		MINED TUNNEL
	EXISTING VOLUMETRIC LOT		CUT AND COVER STRUCTURE		TROUGH STRUCTURE		TBM TUNNEL		MINED TUNNEL
	RAIL CORRIDOR BOUNDARY		CUT AND COVER STRUCTURE		TROUGH STRUCTURE		TBM TUNNEL		MINED TUNNEL
	NEW SURFACE PLATFORM		CUT AND COVER STRUCTURE		TROUGH STRUCTURE		TBM TUNNEL		MINED TUNNEL
	TEMPORARY ADIT / CAVERN		CUT AND COVER STRUCTURE		TROUGH STRUCTURE		TBM TUNNEL		MINED TUNNEL

					Associated Job Nos	Survey Data		Scales	BRISBANE CITY					GENERAL ARRANGEMENT SHEET 24											
F	REVISED TO SUIT PUBLIC CONSULTATION COMMENTS			15.03.21			Datum		BCSG02	CROSS RIVER RAIL															
E	RFPC9 ISSUE			30.10.20					CHANGED PROJECT 9																
D	RFPC8 ISSUE			24.07.20	Auxiliary Drg Nos	Horiz. Grid			NOT TO SCALE	Reference Points					Drawn	ENGINEERING CERTIFICATION (RPEQ)					Job No.				
C	RFPC7 ISSUE			08.05.20												ENG. AREA						NAME	SIGNATURE	NO.	DATE
B	MINOR REVISIONS TO RFPC4 ISSUE			29.04.19			Height Origin				Preceding RP	Dist. to start of job (km)	From start to end of job	From end to Following RP	Following RP	Designed						Drawing No.		F	
A	RFPC4 ISSUE			24.04.19			Survey Books																Series Number	of	
		Revisions/Descriptions						Dimensions shown in metres except where shown otherwise							Through Chainage from					MRR_Detail (02/14)					
CAD FILES																									