



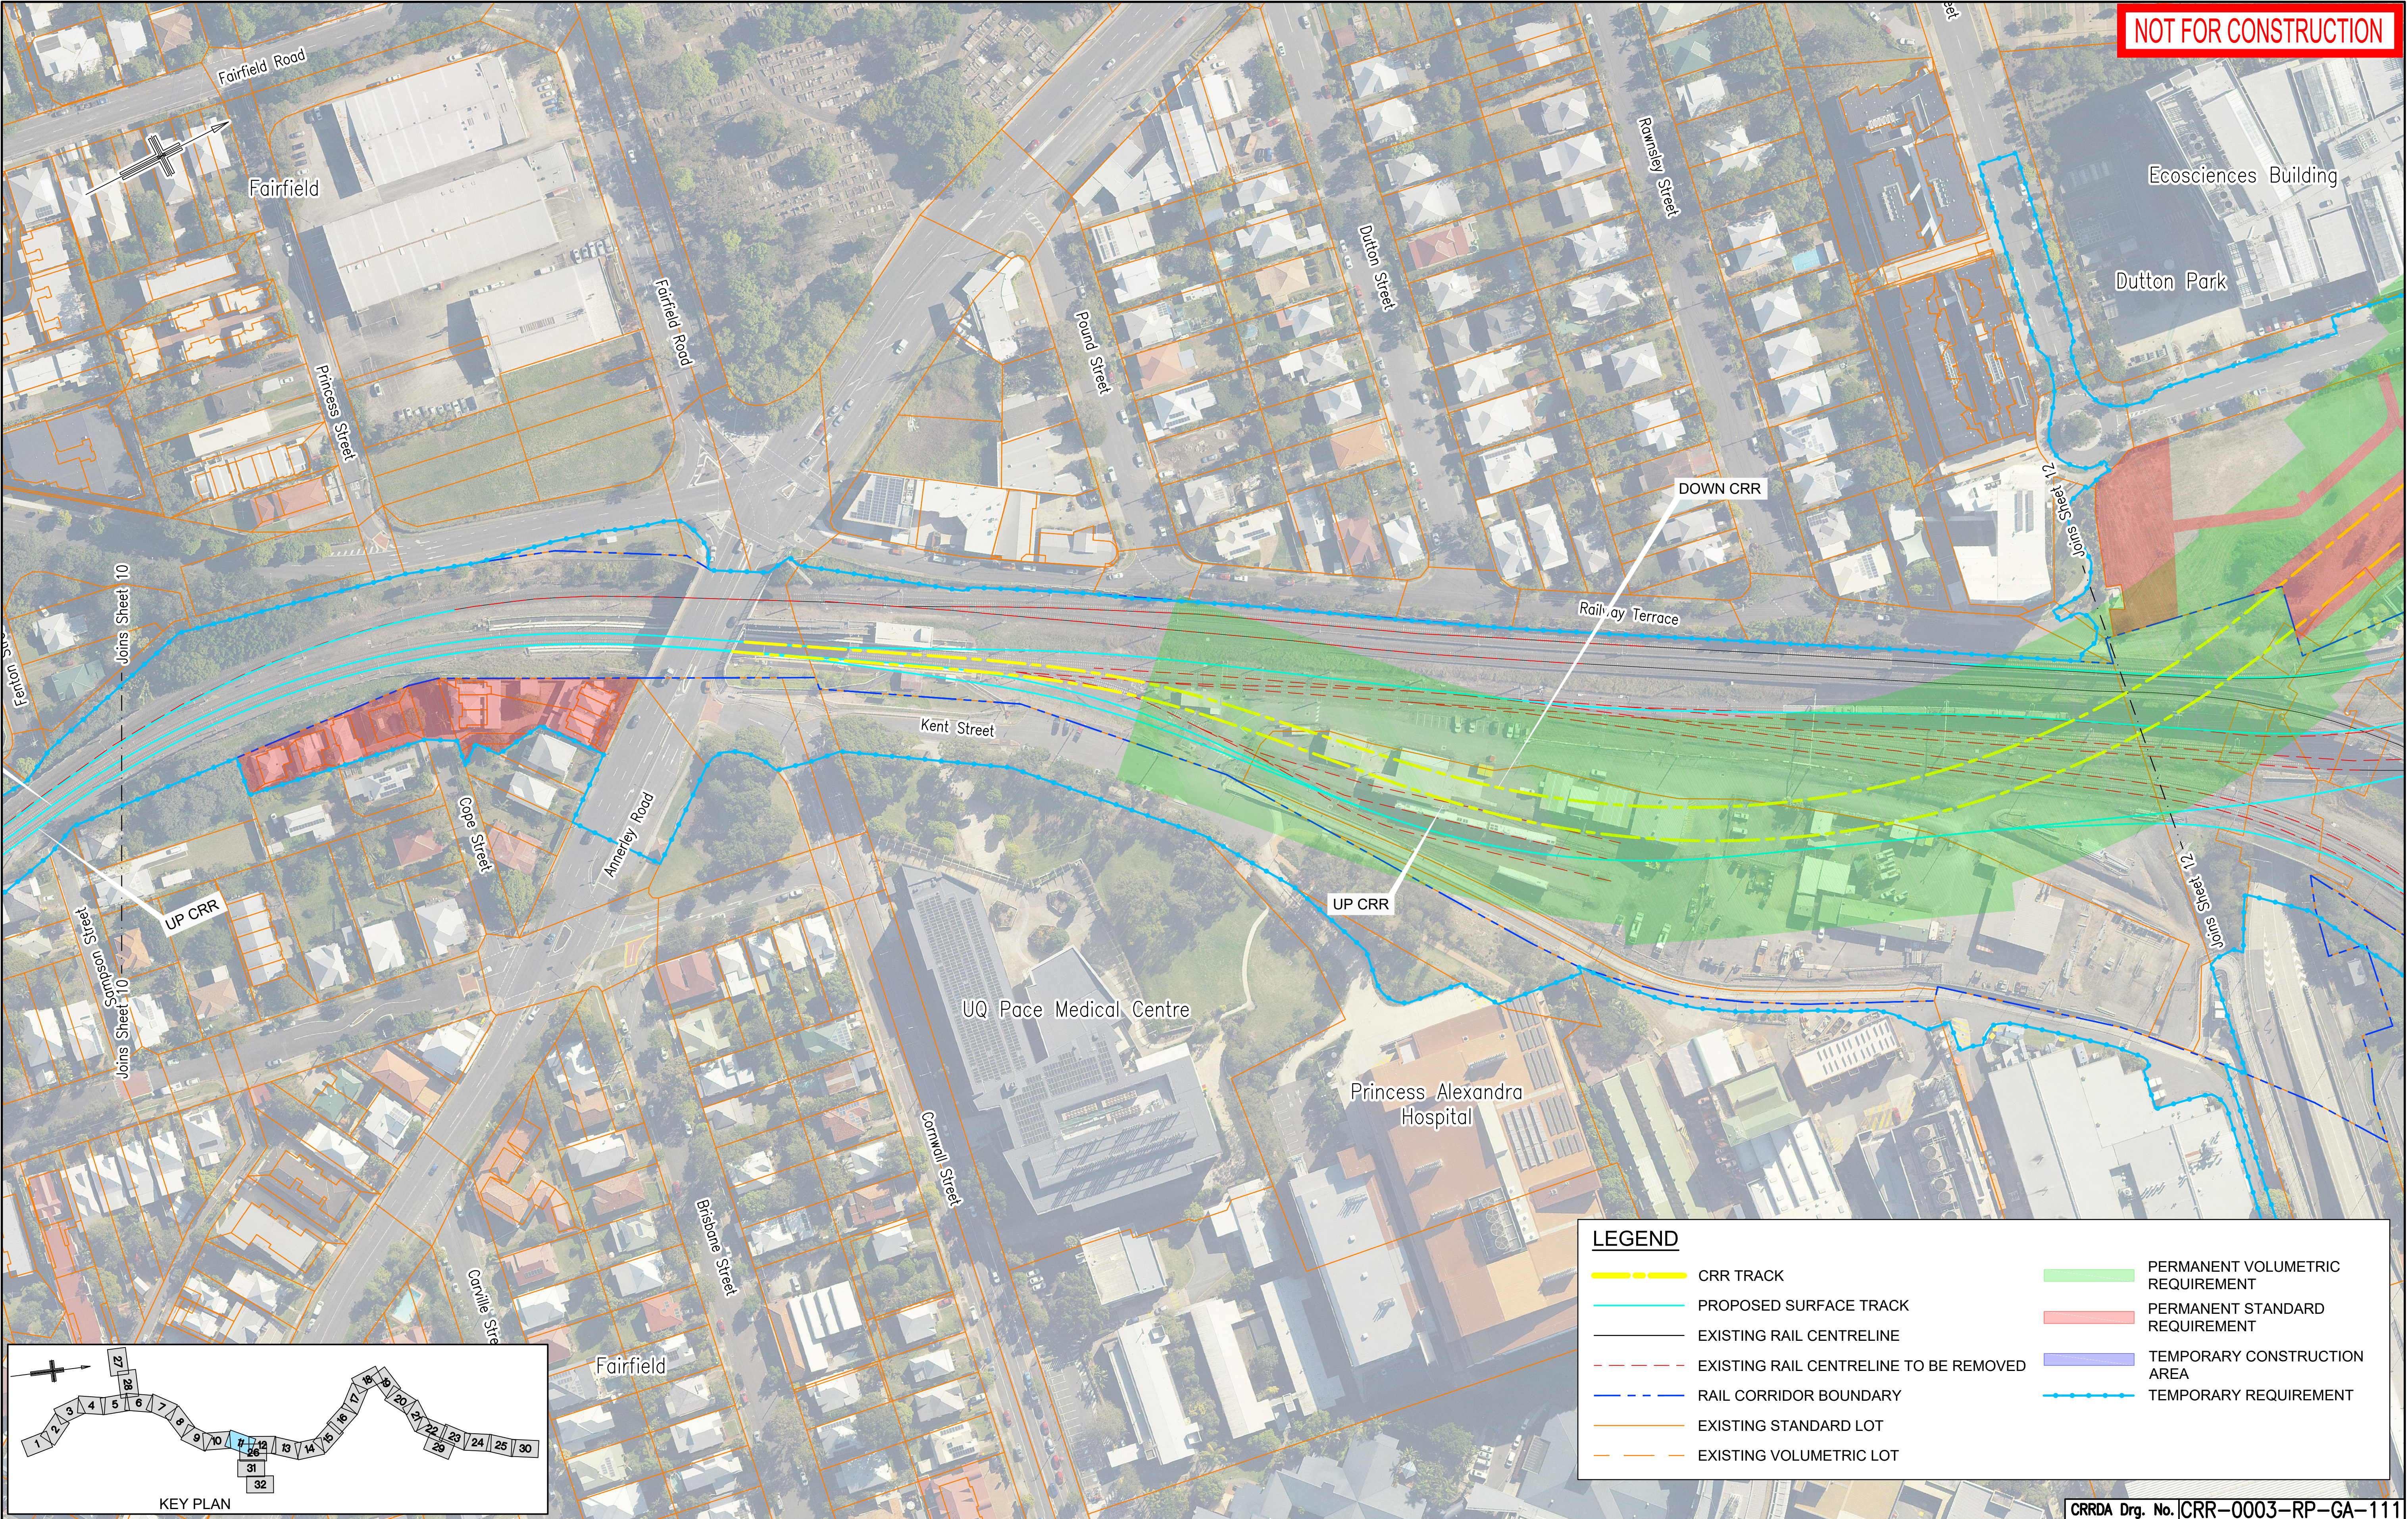

NOT FOR CONSTRUCTION

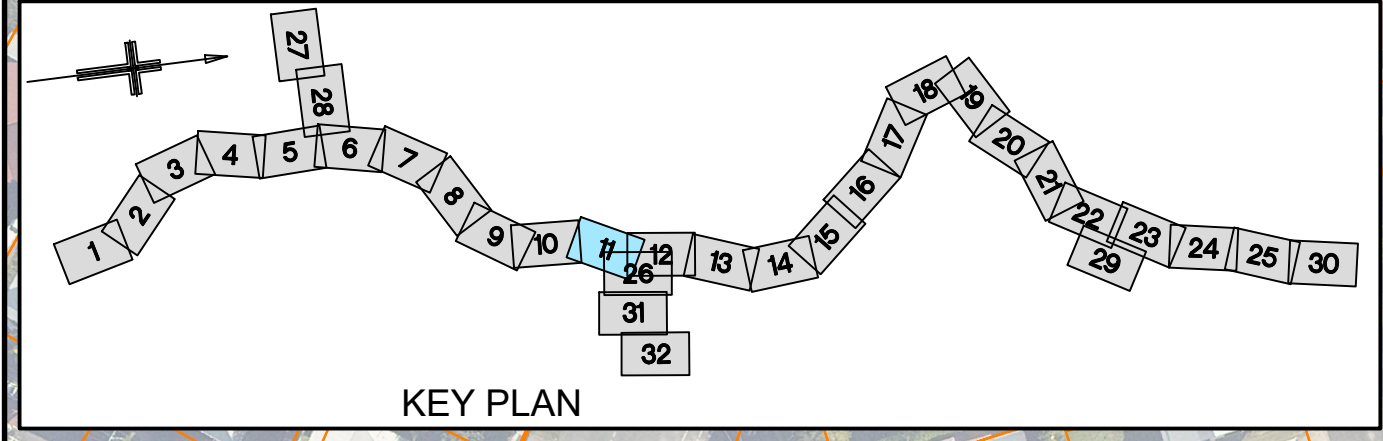

H RFPC11 ISSUE			02.04.21		Associated Job Nos	Survey Data		Scales	BRISBANE CITY					PROPERTY IMPACT PLANS SHEET 11											
G REVISED TO SUIT PUBLIC CONSULTATION COMMENTS			15.03.21			Datum	BCSG02		CROSS RIVER RAIL																
F RFPC9 ISSUE			30.10.20						CHANGED PROJECT 11																
E RFPC8 ISSUE			24.07.20		Auxiliary Drg Nos	Horiz. Grid	Reference Points					Drawn	ENGINEERING CERTIFICATION (RPEQ)								Job No.				
D RFPC7 ISSUE			08.05.20				Height Origin			Preceding RP	Dist. to start of job (km)		From start to end of job	From end to Following RP	Following RP	ENG. AREA	NAME	SIGNATURE	NO.	DATE	Contract. No.				
C REVISED TO SUIT PUBLIC CONSULTATION COMMENTS			17.06.19									Dimensions shown in metres except where shown otherwise									Designed				
B MINOR REVISIONS TO RFPC4 ISSUE			29.04.19		Survey Books													Series Number		of					
																			Through Chainage from					MRR_Detail (02/14)	
CAD FILES																									